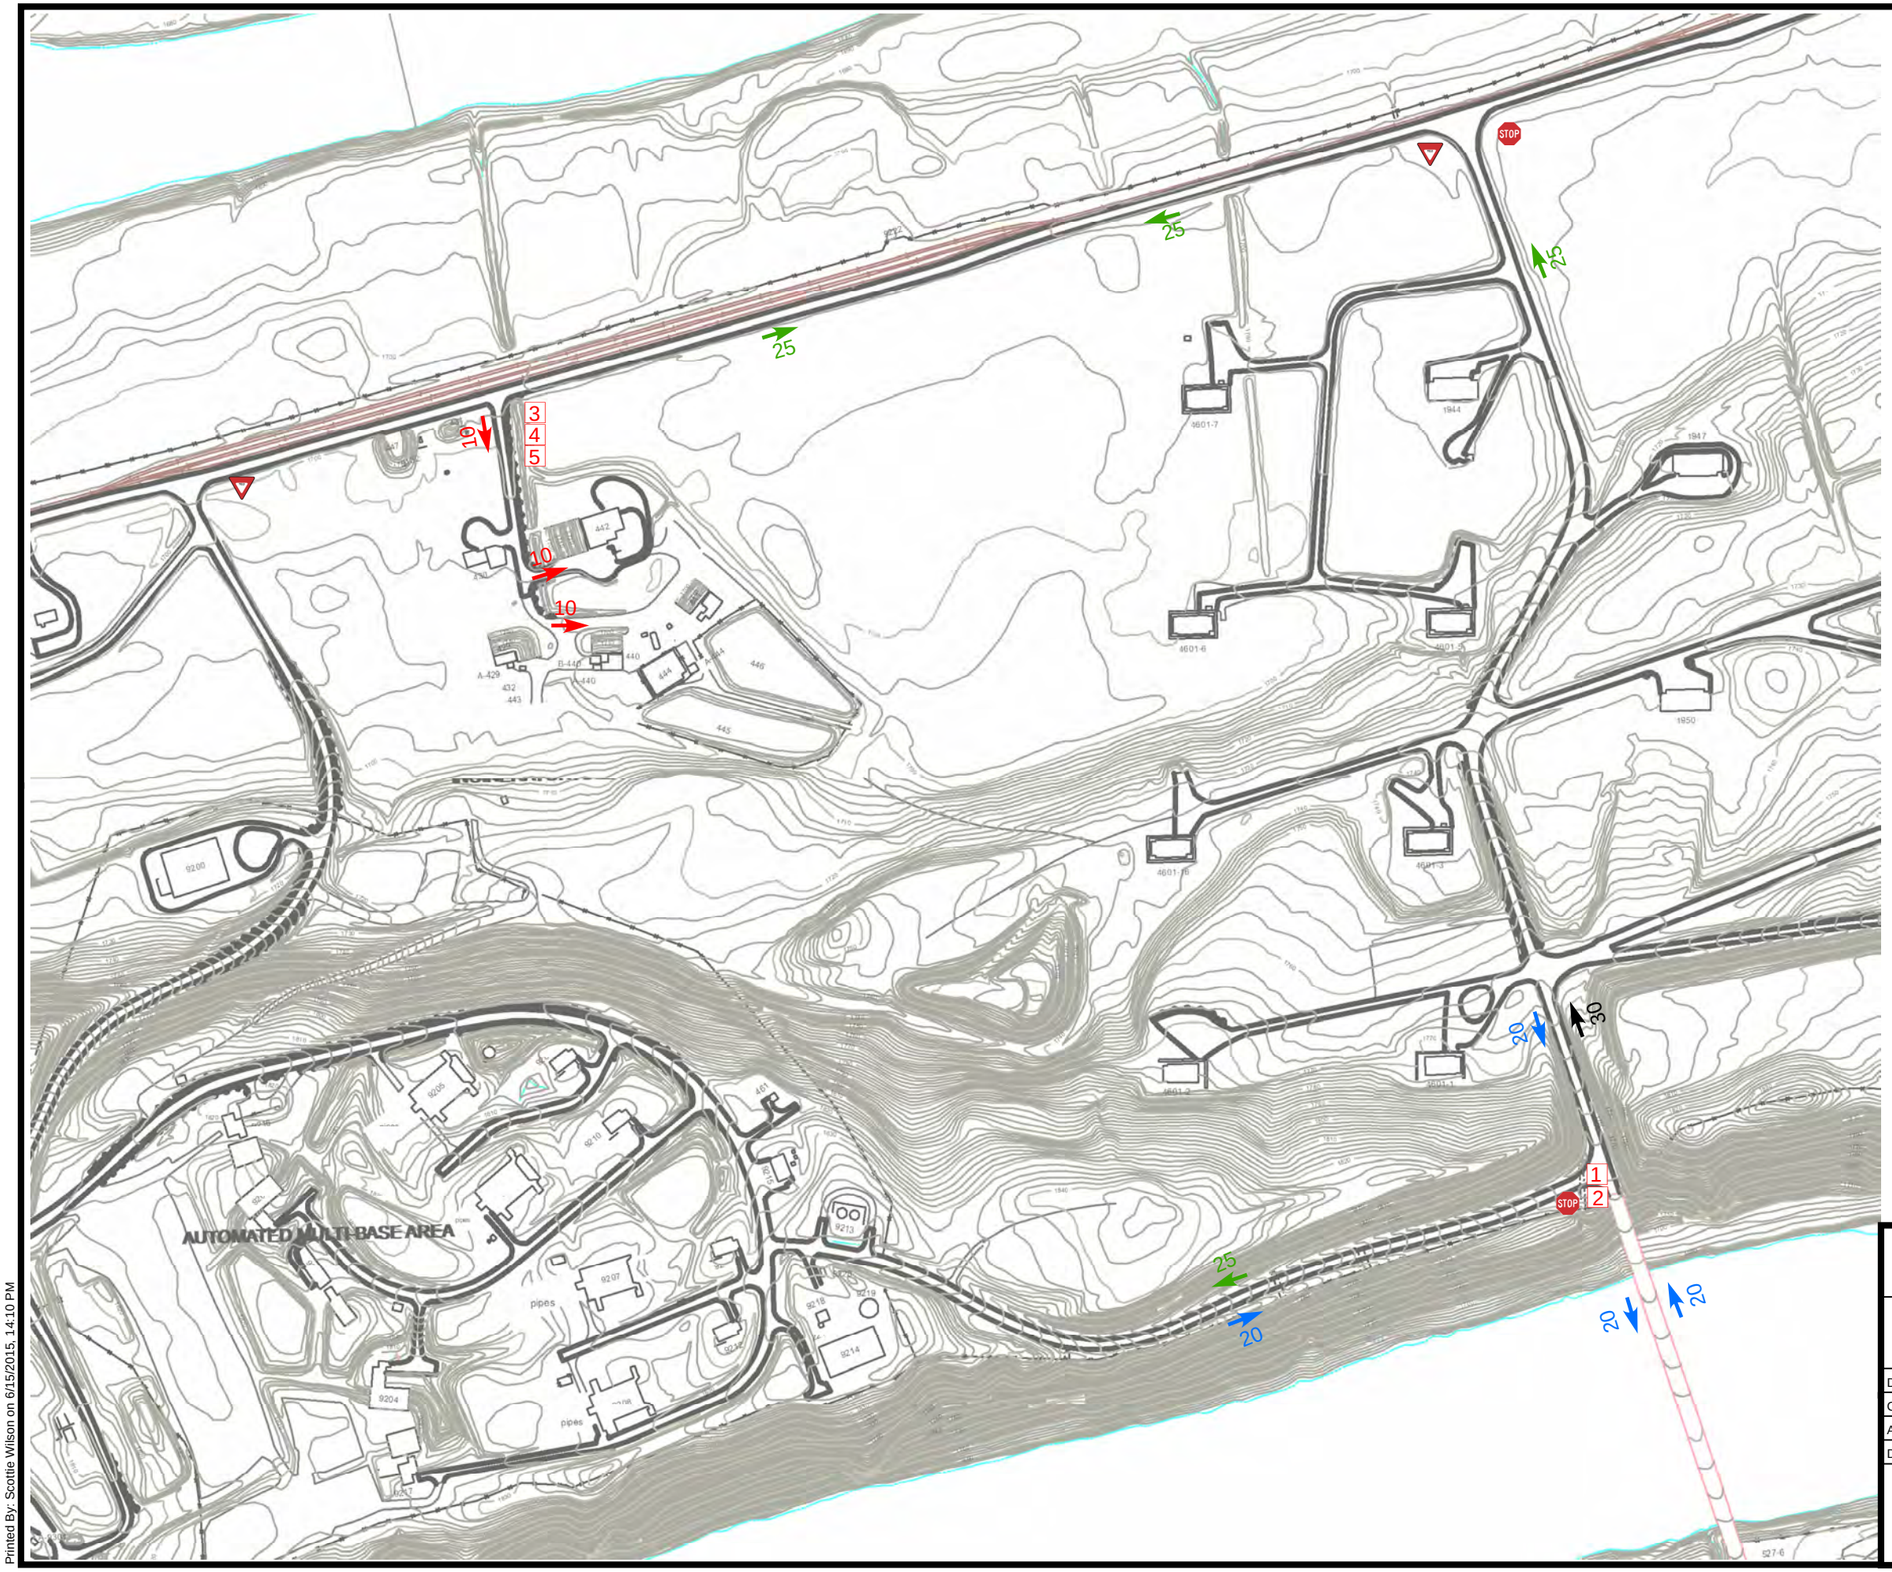

LEGEND

- STOP Stop Sign
- Yield Sign
- 1 Do Not Enter Bridge while Light is Burning
- 2 Bridge Load Limits
- 3 Everyone Entering must check in Control Room before entering and Leaving the Area
- 4 Positively No Admittance when Red Light in on
- 5 Authorized Personnel Only KEEP OUT
- 10 10 mph Speed Limit
- 20 20 mph Speed Limit
- 25 25 mph Speed Limit
- 30 30 mph Speed Limit

N

0 150 300
FEET

RADFORD ARMY AMMUNITION PLANT
RADFORD, VIRGINIA

TRAFFIC DIAGRAM

DRAWN BY: S S WILSON	SCALE:	PROJ. NO.	TRAFFIC MAPS2014
CHECKED BY: M GEHRING	AS NOTED	FILE NO.	RF-Traffic Plan2014.mxd
APPROVED BY:	DATE PRINTED:	**FIGURE II.B-1**	
DATE: June, 2015	*6/15/2015*		

Coterie ENVIRONMENTAL
1150 First Ave., Ste 501
King of Prussia, PA 19406

J:\Pr\RFAAP\Traffic Plan\RF-Traffic Plan2014.mxd
Printed By: Scottie Wilson on 6/15/2015, 14:10 PM