Base plan by Tyson Foods Engineering Dept. (6/20/00)

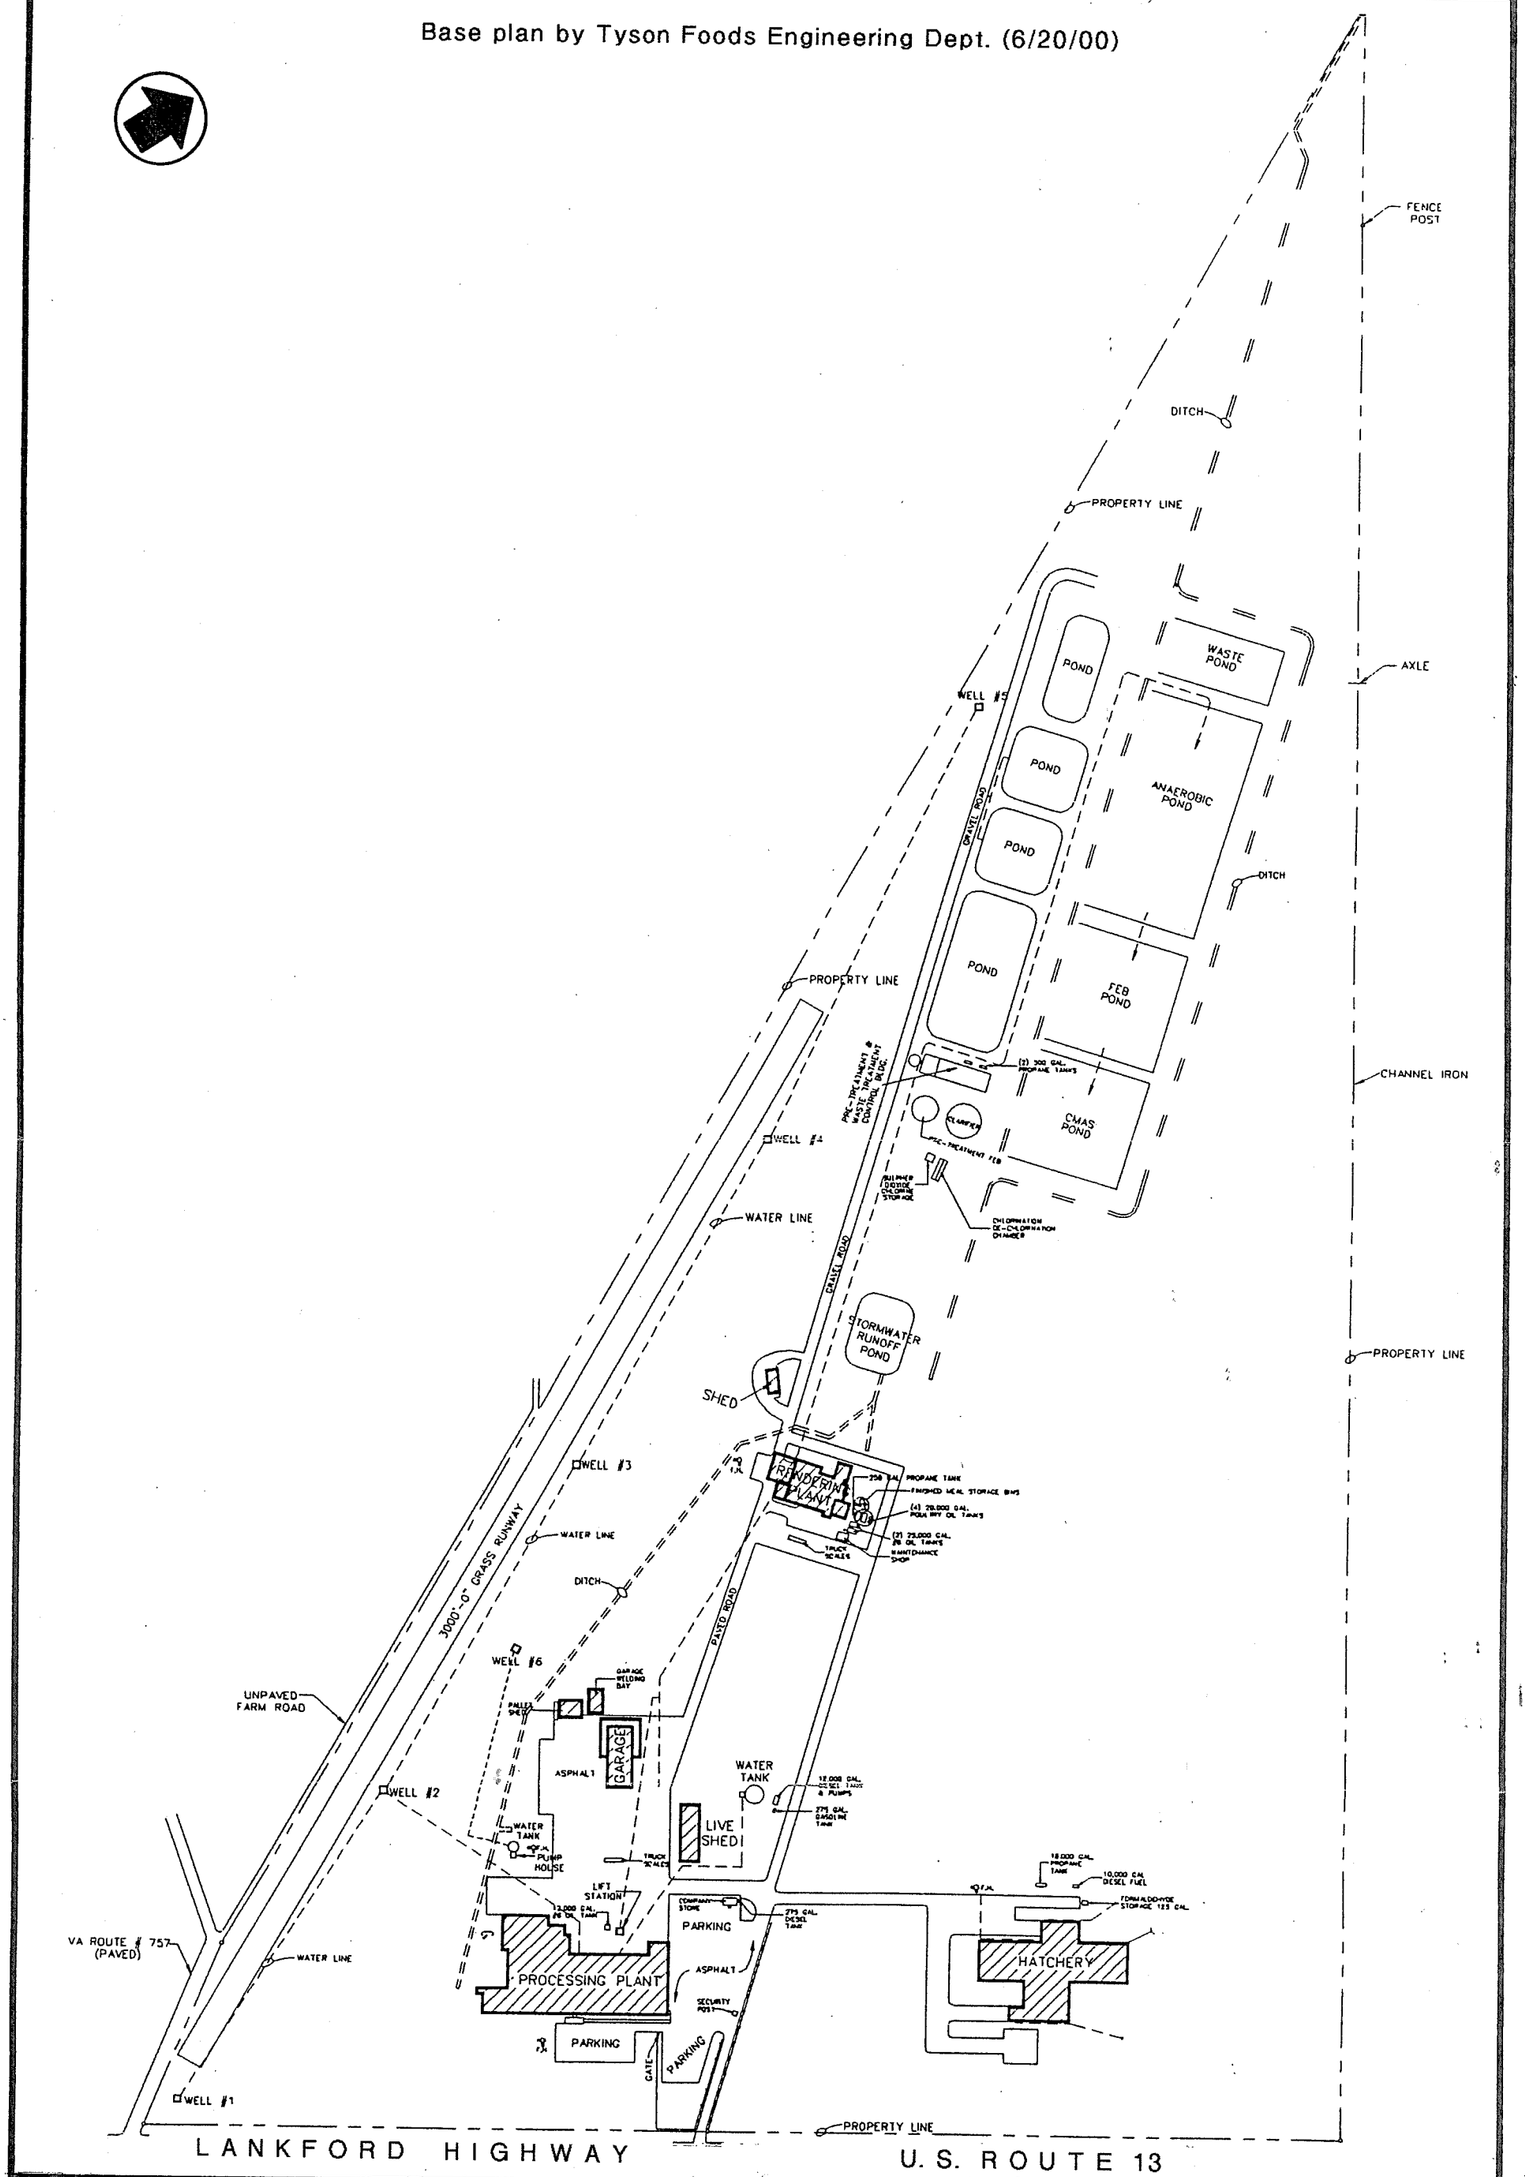

MPI **Mark Pierce, Inc.** *Civil Engineering and Environmental Consulting Services*	**SPCC & ODC PLAN** **MPI-T-006** Tyson Foods Temperanceville Complex 11224 Lankford Highway, Temperanceville, Virginia 23442	**SITE PLAN** **Drawing No. 2** **Scale:** 1" = 400' ± **Date:** August 3, 2000