Current Operation

(2)

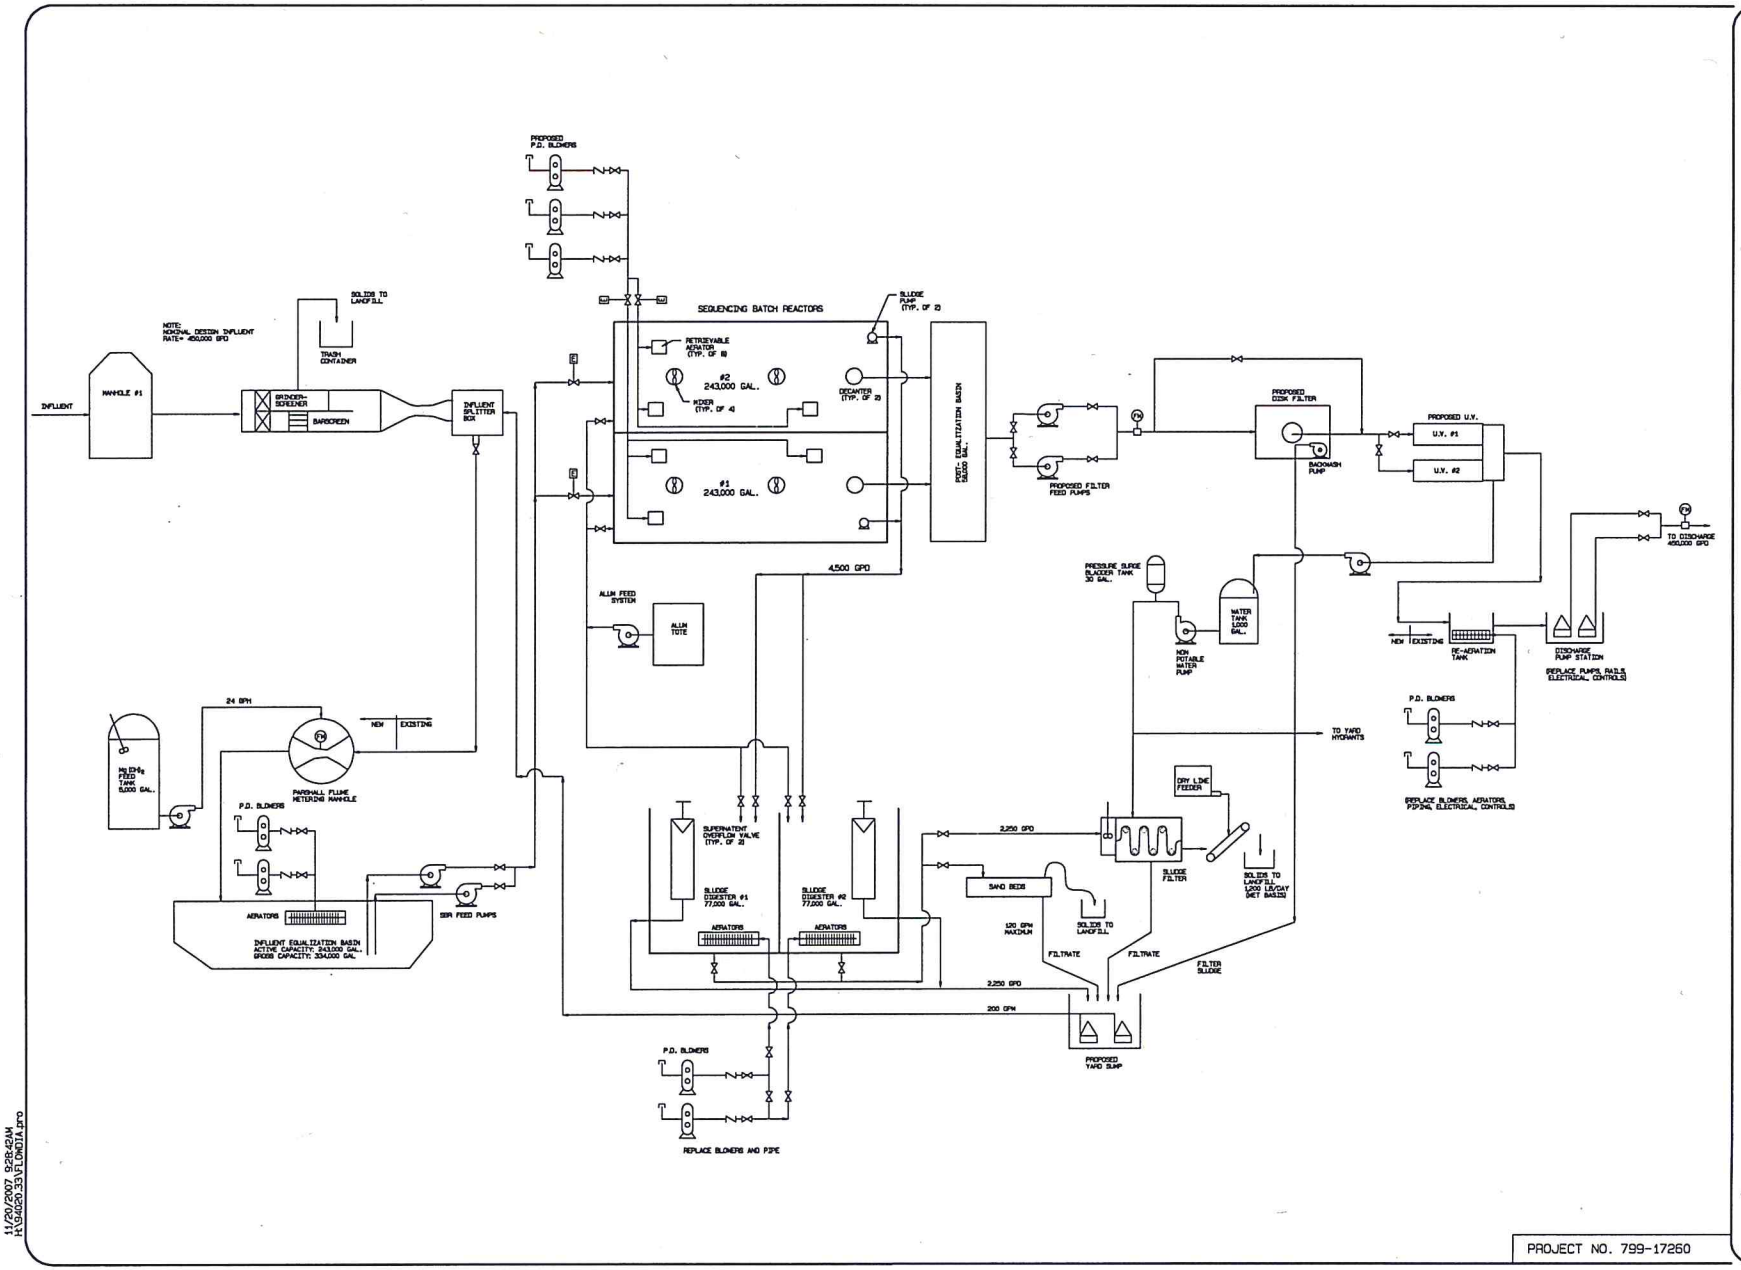

PROJECT NO. 799-17260

RESOURCE INTERNATIONAL, LTD.
ENGINEERS • SCIENTISTS • SURVEYORS • PLANNERS
P.O. BOX 6160 • 9560 KINGS CHARTER DRIVE • ASHLAND, VA 23005
(804) 550-9200 FAX (804) 550-9259

COMMONWEALTH OF VIRGINIA
R. MEREDITH WINN, JR.
LIC. NO. 8302
PROFESSIONAL ENGINEER

REVISIONS:

DESIGNED: BMW
DRAWN: EMJ
CHECKED: CDR
DATE: 9/28/2007

VIRGINIA DEPARTMENT OF CORRECTIONS
NOTTOWAY CORRECTIONAL UNIT #2
WASTEWATER TREATMENT PLANT UPGRADES
NOTTOWAY COUNTY, VIRGINIA
PROCESS FLOW DIAGRAM

PROJECT NO.: 94020.33
SHEET: M-1

11/20/2007 9:28:42AM
H:\94020.33\FLOWDIA.pro