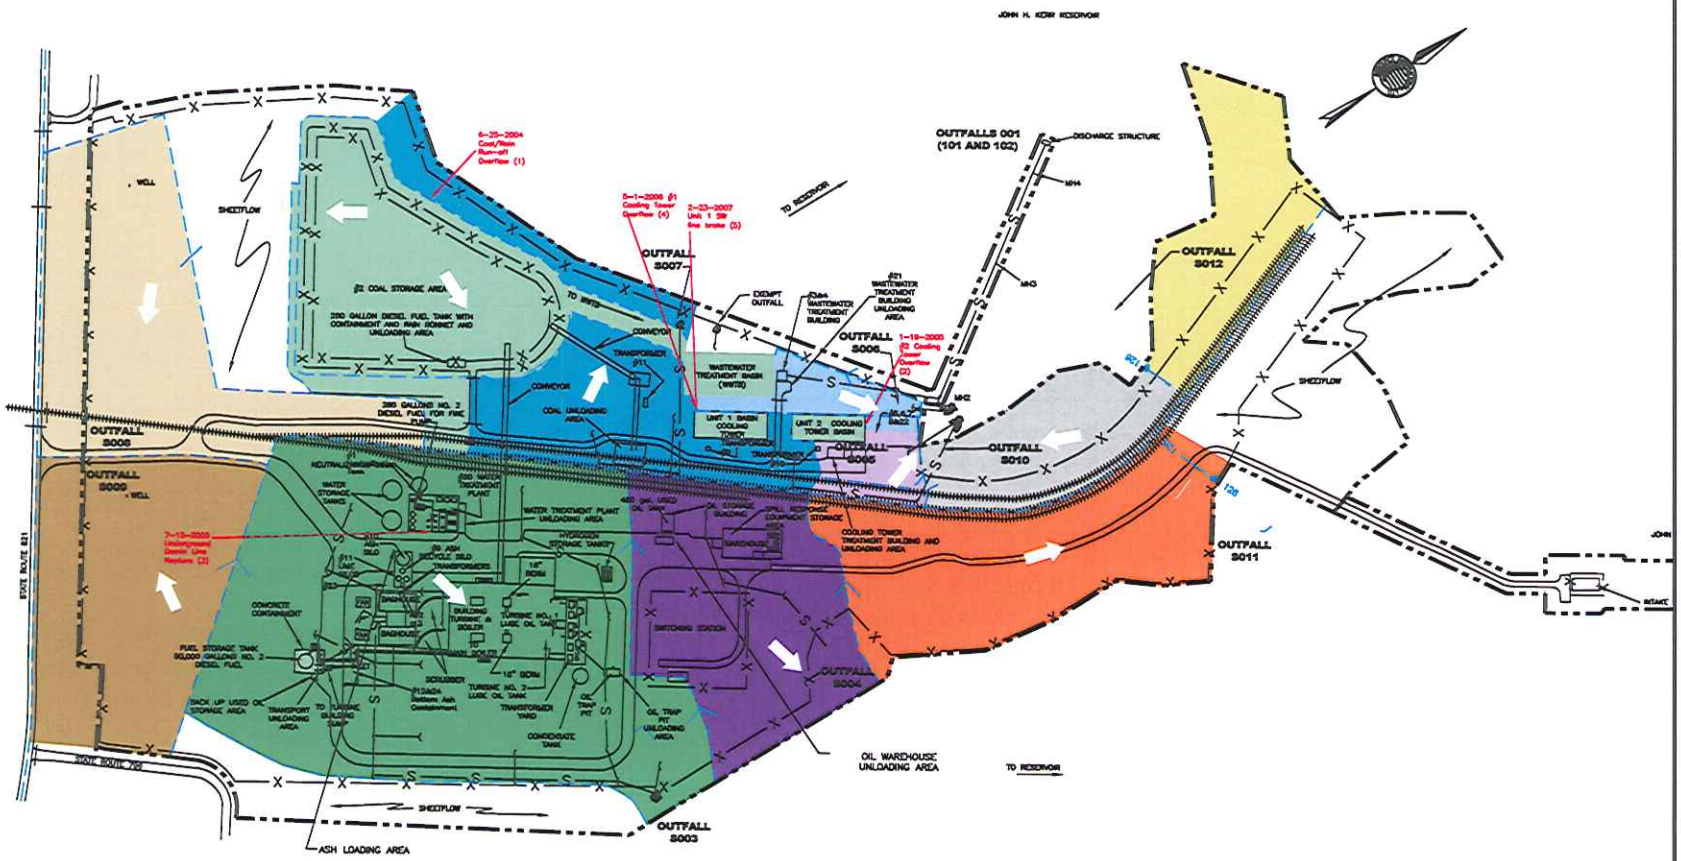

LEGEND

- FENCE
- STORM SEWER
- DITCH/DRAINAGE CHANNEL
- RAILROAD
- PROPERTY LINE
- DRAINAGE DIVIDE
- DRAINAGE DIRECTION

OUTFALL S011 = STORMWATER OUTFALL 011

OUTFALL ID COLOR CODING

- DRAINAGE AREA (APPROXIMATELY 6.6 ACRES) FOR VPDES NON-STORMWATER OUTFALL 001. APPROXIMATELY 10% IMPERVIOUS SURFACES.
- DRAINAGE AREA (APPROXIMATELY 13.5 ACRES) FOR OUTFALL 003. APPROXIMATELY 50% IMPERVIOUS SURFACES.
- DRAINAGE AREA (APPROXIMATELY 4.8 ACRES) FOR OUTFALL 004. APPROXIMATELY 15% IMPERVIOUS SURFACES.
- DRAINAGE AREA (APPROXIMATELY 0.7 ACRES) FOR OUTFALL 005. APPROXIMATELY 5% IMPERVIOUS SURFACES.
- DRAINAGE AREA (APPROXIMATELY 0.6 ACRES) FOR OUTFALL 006. APPROXIMATELY 5% IMPERVIOUS SURFACES.
- DRAINAGE AREA (APPROXIMATELY 4.4 ACRES) FOR OUTFALL 007. APPROXIMATELY 5% IMPERVIOUS SURFACES.
- DRAINAGE AREA (APPROXIMATELY 6 ACRES) FOR OUTFALL 008. APPROXIMATELY 2% IMPERVIOUS SURFACES.
- DRAINAGE AREA (APPROXIMATELY 5.3 ACRES) FOR OUTFALL 009. APPROXIMATELY 0% IMPERVIOUS SURFACES.
- DRAINAGE AREA (APPROXIMATELY 2.3 ACRES) FOR OUTFALL 010. APPROXIMATELY 0% IMPERVIOUS SURFACES.
- DRAINAGE AREA (APPROXIMATELY 5 ACRES) FOR OUTFALL 011. APPROXIMATELY 5% IMPERVIOUS SURFACES.
- DRAINAGE AREA (APPROXIMATELY 2.8 ACRES) FOR OUTFALL 012. APPROXIMATELY 0% IMPERVIOUS SURFACES.

NOTE: ALL LOCATIONS ARE APPROXIMATE.

250 125 0 250

Scale in Feet

REVISIONS			
NO.:	DESCRIPTION:	DATE:	BY:

DESIGNED BY: RH
DRAWN BY: /jk
CHECKED BY:
APPROVED BY:

ENSR CORPORATION
4701 COX ROAD, SUITE 200
GLEN ALLEN, VA 23060
PHONE: (804) 290-2493
FAX: (804) 290-7921
WEB: HTTP://WWW.ENSR.AECOM.COM

STORM WATER DRAINAGE AREAS
MECKLENBURG POWER STATION
CLARKSVILLE, VIRGINIA

SCALE: AS SHOWN
DATE: 2/16/07
PROJECT NUMBER: 02285-029

FIGURE NUMBER: 3

SHEET NUMBER: 1 of 1

Piscataway on '03dc:Piscataway(U):Project/Dominion Energy Inc/02285-029/Cadd/swppp(1)