NO.	DESCRIPTION	BY
0A	ISSUED FOR 30% DESIGN 10/4/13	EMS
0B	ISSUED FOR REVIEW 01/29/14	EMS
0C	ISSUED FOR BID 02/28/14	EMS

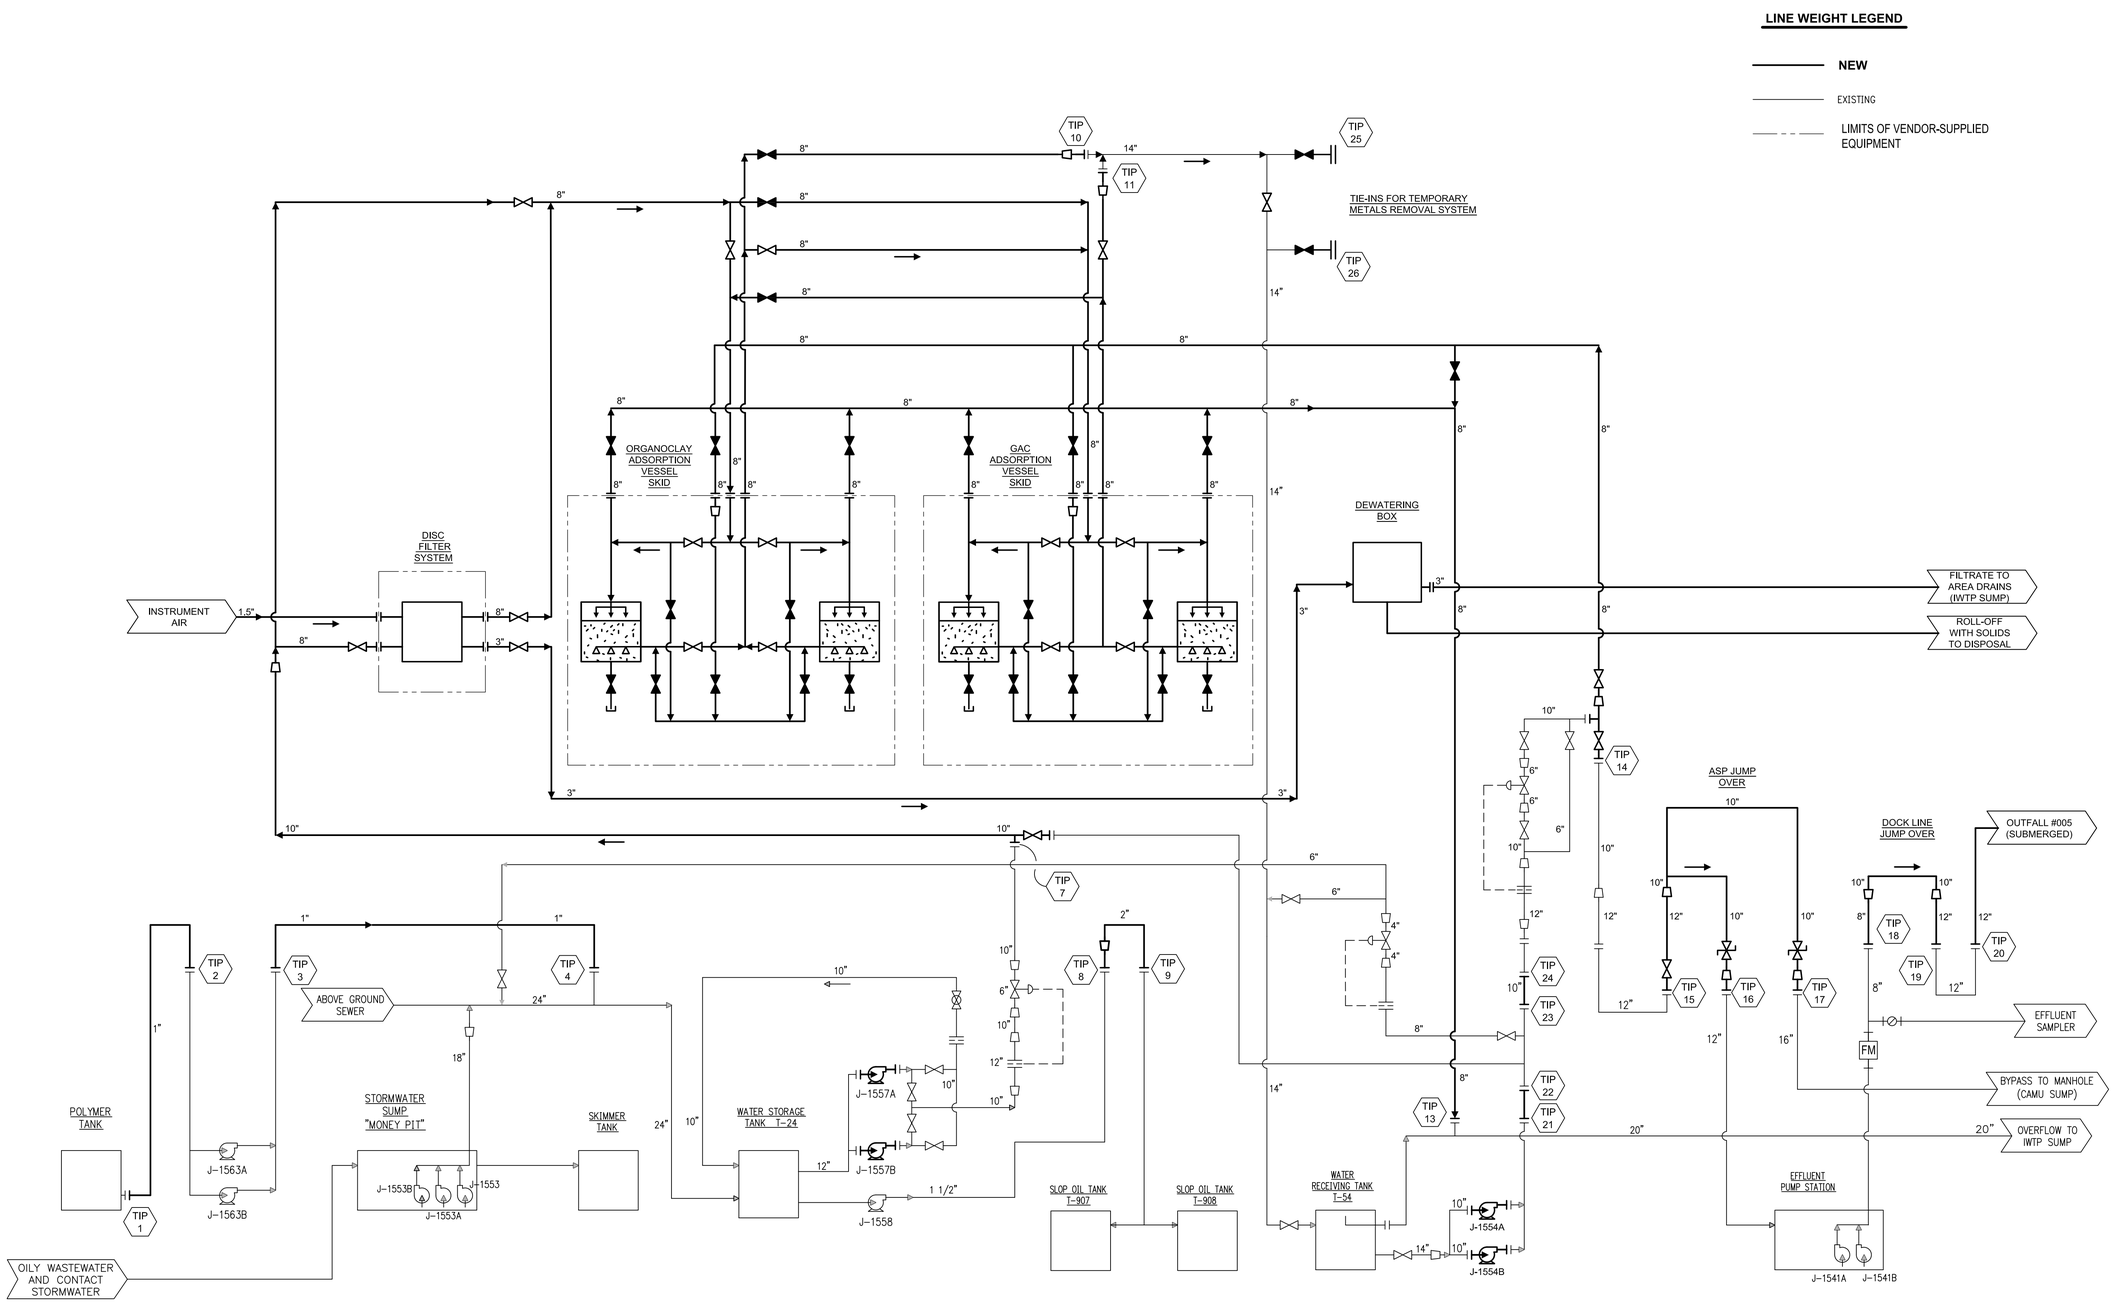

-	-
-	-
-	-
76176_BORDER_36x24	PROJECT BLANK BORDER FILE
DWG. NO.	REFERENCE DRAWINGS

PLAINS MARKETING, L.P.

PLAINS MARKETING L.P.
ENGINEERING DEPARTMENT – YORKTOWN, VIRGINIA

INDUSTRIAL WATER TREATMENT PLANT IMPROVEMENTS

OIL MOVEMENTS
IWTP
PROCESS FLOW DIAGRAM

DATE	09/20/2013	CHARGE NO.	76176
ENGR	E. SCHNEIDER	CAD/DESIGNER	D. LAIRMORE
SCALE NONE	160–G–797		REV. 0C

PLOTTING SCALE: 1=1

CAD FILE 160–G–797

J:\PLAINS MARKETING\76176\CADD\PROC\160-G-797 PFD_IWTP.DWG 2/27/2014 4:41 PM D_LAIRMO

NOTIFY ENGINEERING OF ALL CHANGES