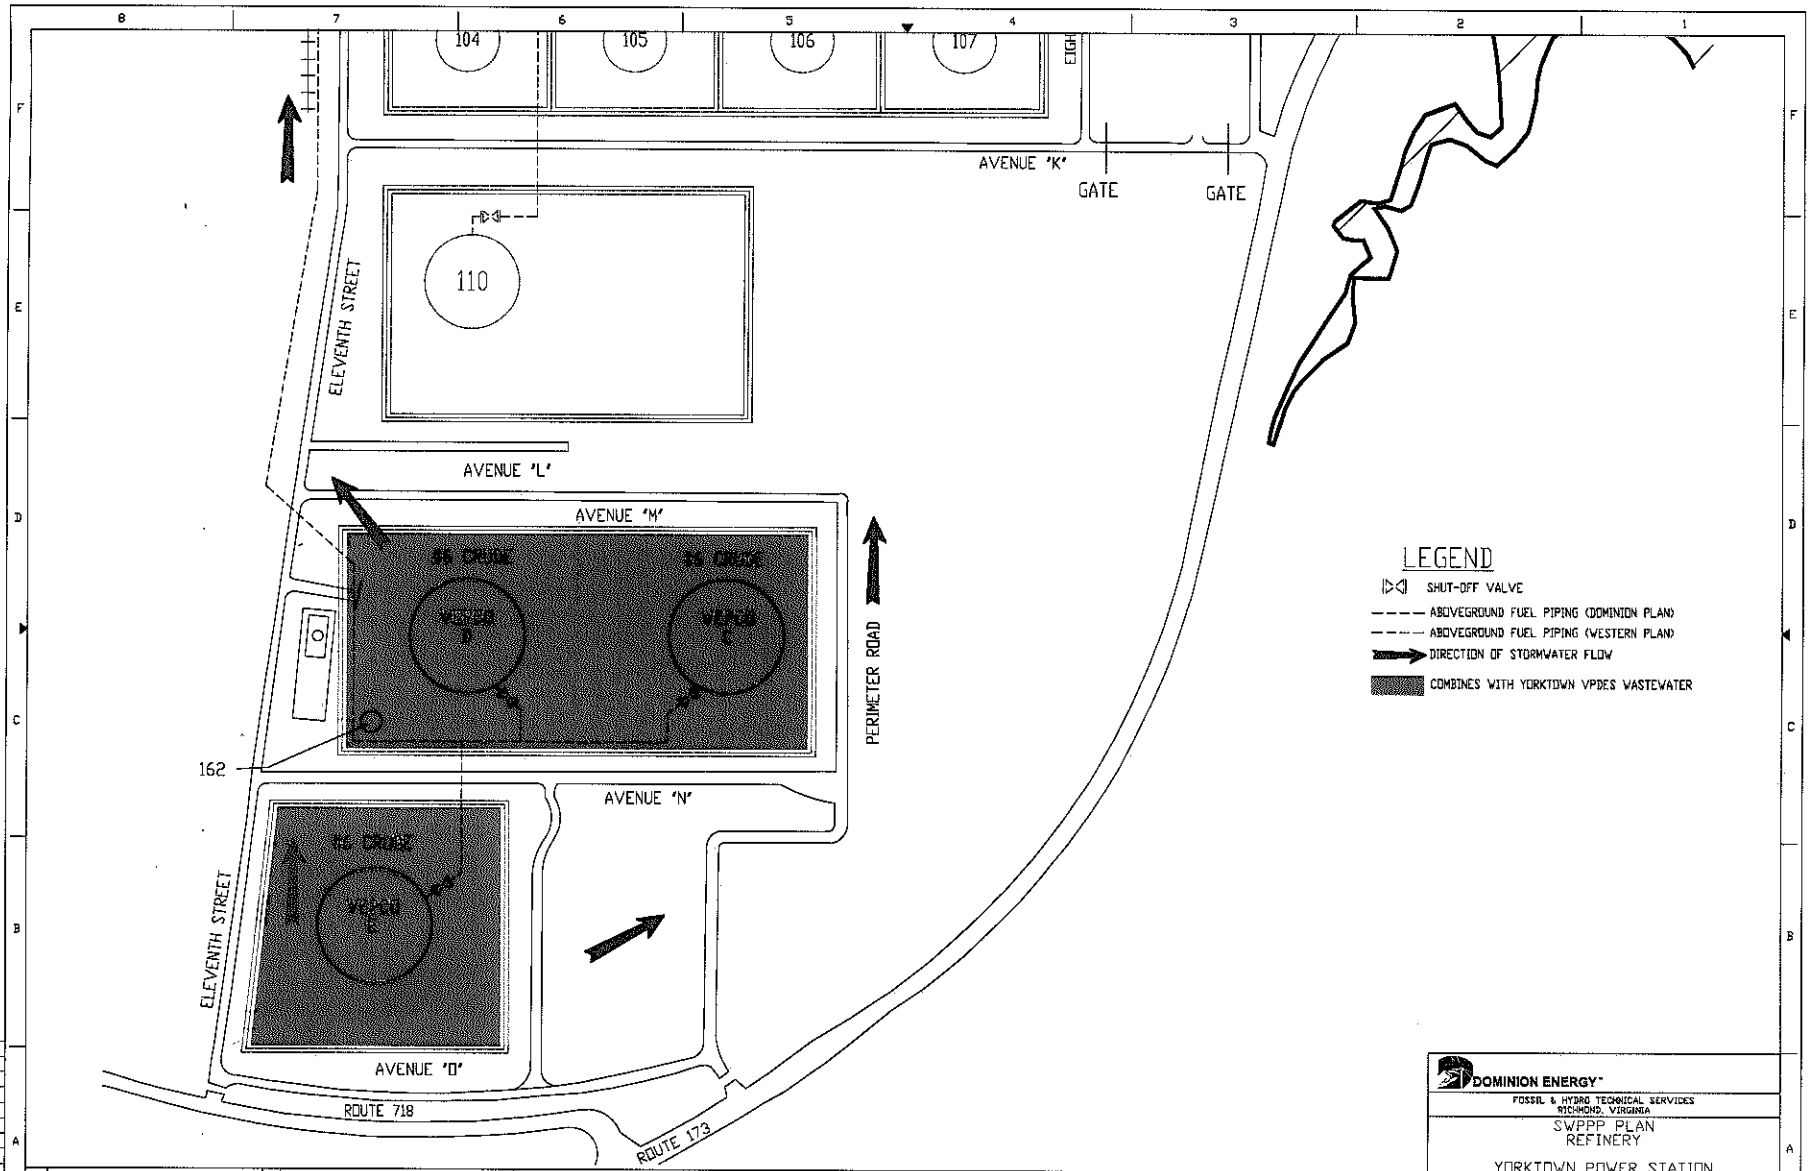

DOMINION ENERGY

FOSSIL & HYDRO TECHNICAL SERVICES
RICHMOND, VIRGINIA

SWPPP PLAN
REFINERY

YORKTOWN POWER STATION

DSGN KTC	DSGN SUPV RWK		
DRWN KTC	ENGR SUPV -----	DRAWING NUMBER	REV.
CHKD RAW	PROJ ENGR -----	YT-0-SP-REF-622	0
DISPL ENGR -----	SCALE:	UNLESS OTHERWISE NOTED	SH 1 OF 1

0 ORIGINAL ISSUE.