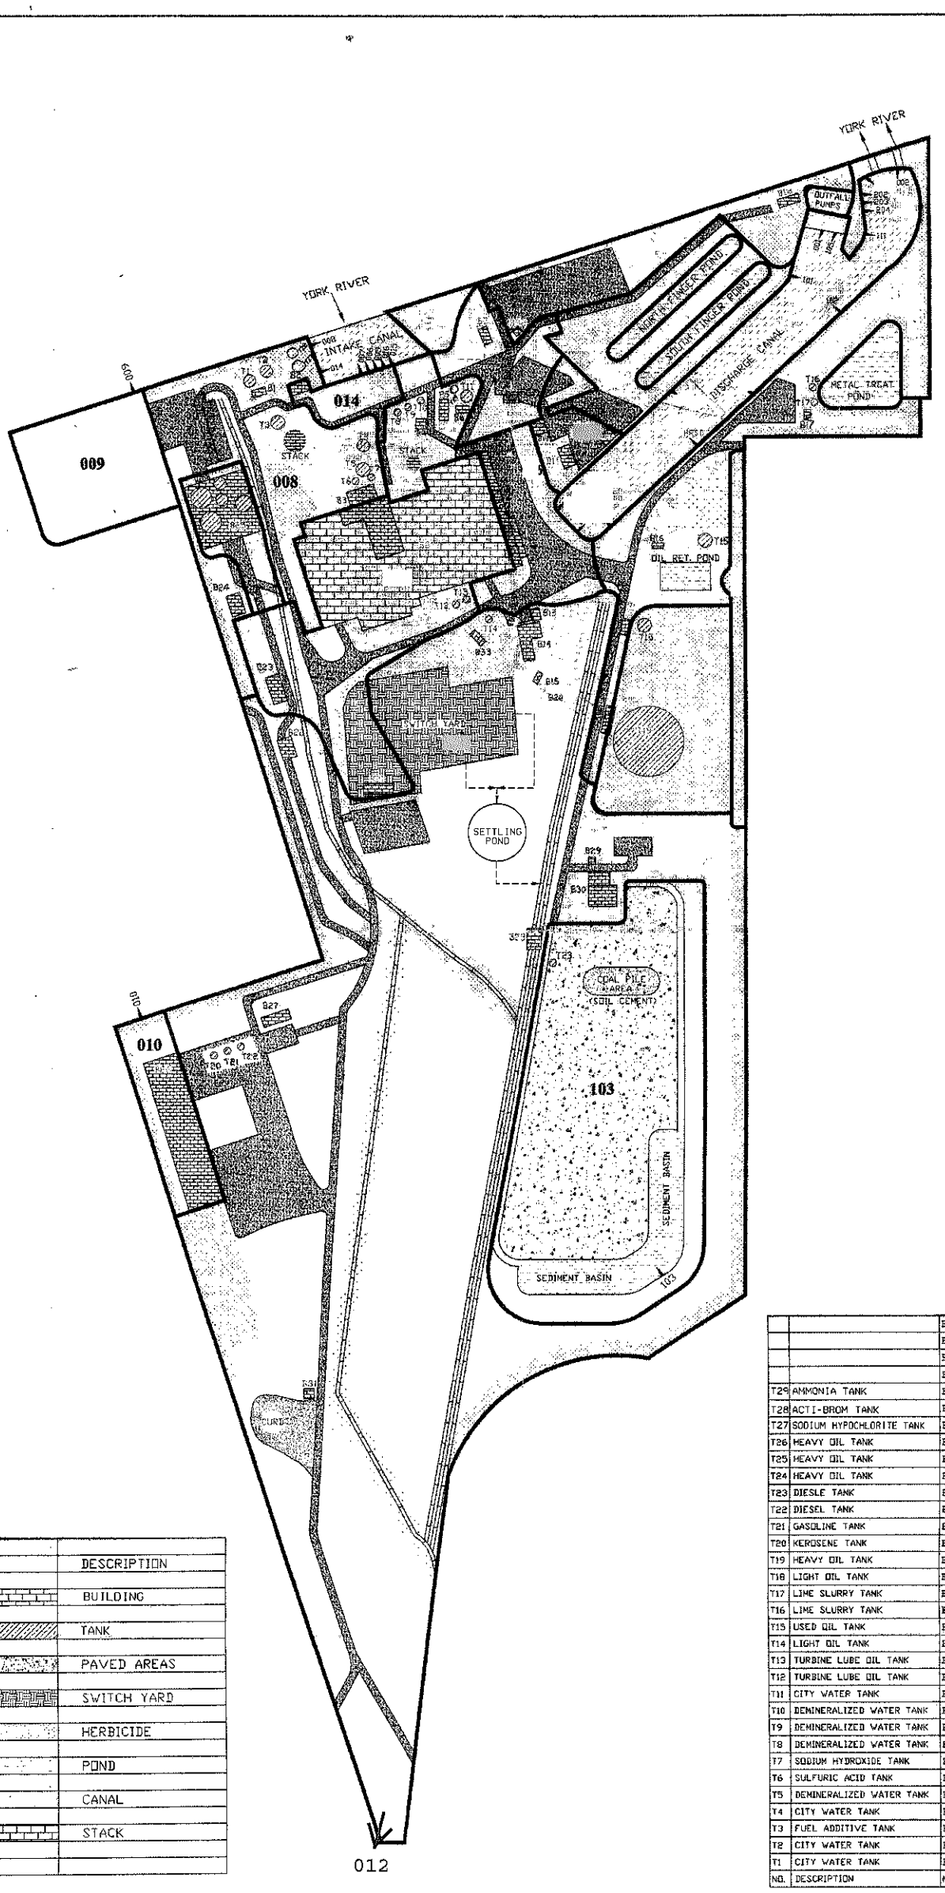

LEGEND	DESCRIPTION
	BUILDING
	TANK
	PAVED AREAS
	SWITCH YARD
	HERBICIDE
	POND
	CANAL
	STACK

		B33	EQUIPMENT YARD BUILDING
		B32	BACK GATE SECURITY
		B31	FRONT GATE SECURITY
		B30	COAL YARD OFFICE
T29	AMMONIA TANK	B29	COAL CAB
T28	ACTI-BROM TANK	B28	TRAIN UNLOADING BLDG
T27	SODIUM HYPOCHLORITE TANK	B27	TRAINING BLDG
T26	HEAVY OIL TANK	B26	WAREHOUSE
T25	HEAVY OIL TANK	B25	TANK FARM
T24	HEAVY OIL TANK	B24	INSULATOR BLDG
T23	DIESLE TANK	B23	EQUIPMENT STORAGE BLDG
T22	DIESEL TANK	B22	VEHICLE MAINTENANCE BLDG
T21	GASOLINE TANK	B21	ELECT. BLDG, SWITCH YARD
T20	KEROSENE TANK	B20	HEAVY OIL TRANSFER PP BLDG
T19	HEAVY OIL TANK	B19	LIGHT OIL TRANSFER PP BLDG
T18	LIGHT OIL TANK	B18	ELECTRICAL BLDG
T17	LIME SLURRY TANK	B17	ELECTRICAL BLDG
T16	LIME SLURRY TANK	B16	ELECTRICAL BLDG
T15	USED OIL TANK	B15	ELECTRICAL BLDG
T14	LIGHT OIL TANK	B14	FAB SHOP
T13	TURBINE LUBE OIL TANK	B13	SAFETY ORIENTATION BLDG
T12	TURBINE LUBE OIL TANK	B12	EQUIPMENT STORAGE BLDG
T11	CITY WATER TANK	B11	REBOILER BLDG
T10	DEMINERALIZED WATER TANK	B10	U1 BURNER PP BLDG
T9	DEMINERALIZED WATER TANK	B9	ADMIN. / MAINTENANCE BLDG
T8	DEMINERALIZED WATER TANK	B8	TURBINE / BOILER BLDG
T7	SODIUM HYDROXIDE TANK	B7	ELECTRICAL BLDG (ANOCD)
T6	SULFURIC ACID TANK	B6	U1 FIRE PP BLDG
T5	DEMINERALIZED WATER TANK	B5	AMMONIA BLDG
T4	CITY WATER TANK	B4	R.O.BLDG
T3	FUEL ADDITIVE TANK	B3	U3 DEMINERALIZER
T2	CITY WATER TANK	B2	CHRDLINE PP BLDG
T1	CITY WATER TANK	B1	U3 FIRE PP BLDG
NO.	DESCRIPTION	NO.	DESCRIPTION

VIRGINIA ELECTRIC AND POWER COMPANY
RICHMOND, VIRGINIA

YORKTOWN POWER STATION
SITE PLAN 1 (VPDES)

REVISIONS					
NO.	DATE	BY	CHK	DESCRIPTION	PROJECT NO.
1	10/14/93				

1 REVISED CHART THIS SHT
DWG. NO. 1 SCALE 1" = 1000'