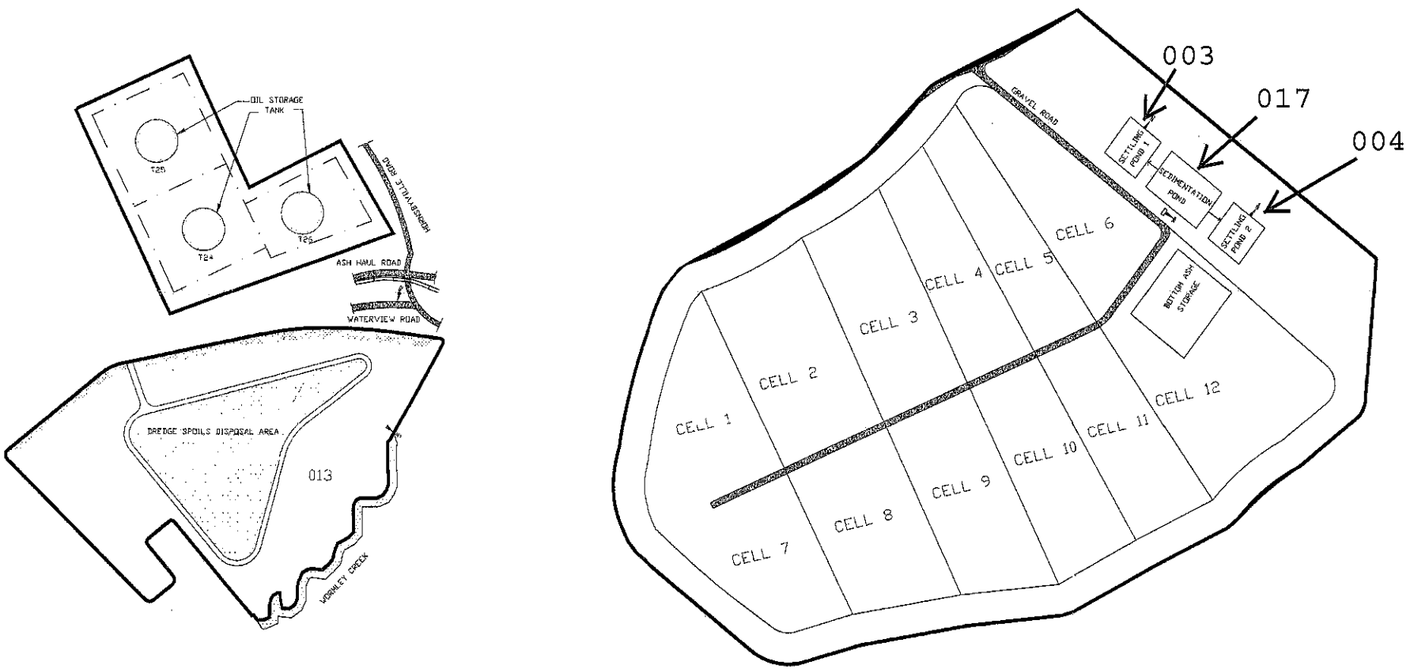

VIRGINIA ELECTRIC AND POWER COMPANY
ENGINEERING DEPARTMENT

YORKTOWN POWER STATION
SITE PLAN (VPDES)

	NAME	DATE	SIGNATURE	PROJECT NO.
DRAWN				
CHECKED				
DIRECTED				
APPROVED				