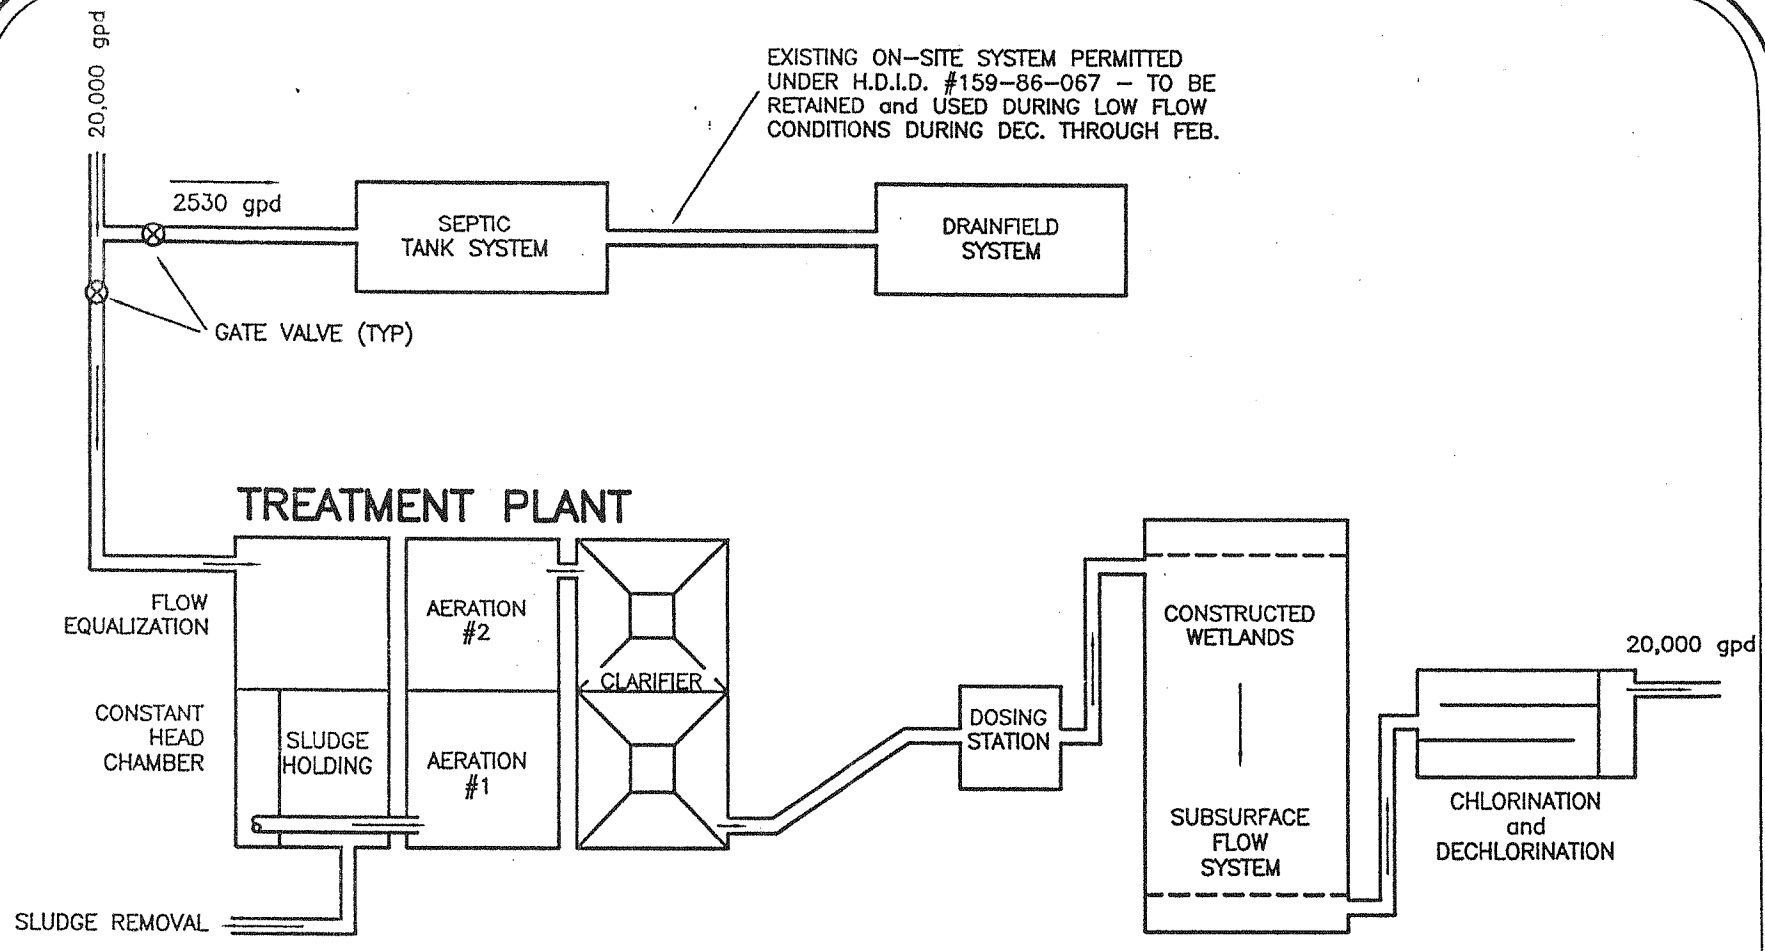

NORVIEW MARINA

SCHEMATIC TREATMENT SYSTEM

BAY DESIGN GROUP
Engineering, Surveying & Land Planning

www.baydesigngroup.com

RICHMOND 9415-A ATLEE COMMERCE CENTER BLVD. ASHLAND, VA 23005 804-550-4855 (F)804-550-4857
TIDEWATER 7307 MARTIN STREET BOX 895 GLOUCESTER VA 23061 804-693-2993 (F)804-693-5596
MIDDLE PENINSULA BUSINESS ROUTE 17 NORTH BOX 509 SALUDA VA 23149 804-758-5678 (F)804-758-5920

JOB NO.: 02175-01 | DWG. NO.: 02175SEWDIAG

#71