PROCESS/WASTEWATER TANKS/ SUMPS	
LETTER	DESCRIPTION
A	TRUCK WASH OIL WATER SEPARATOR (SPSA) *
B	TIPPING FLOOR OIL WATER SEPARATOR *
C	COOLING TOWER
D	PROCESS BUILDING COOLING TOWER
E	C-32 PIT

OIL AND HAZARDOUS MATERIAL STORAGE KEY	
LETTER	DESCRIPTION
1	(2) 20,000-GALLON DIESEL FUEL UST
2	275-GALLON DIESEL FIRE PUMP AST
3	275-GALLON HYDRAULIC OIL TANK
4	(3) 80-GALLON SHREDDER LUBE OIL TANKS *
5	(6) 600-GALLON MAGNET BOX DIALA OIL
6	(2) 500-GALLON PLANT TRANSFORMER MINERAL OIL *
7	518-GALLON BULKY WASTE TIPPING ENTRANCE SILICON FLUID TANK
8	(3) 252-GALLON MCC "E" STORE ROOM SILICON FLUID
9	(7) 55-GALLON DRUMS OF OIL PRODUCTS
10	(1) 275-GALLON USED OIL TOTE
11	3,000-GALLON DIESEL AST AND DISPENSING PUMP *
12	550-GALLON PROCESS CRANE DIESEL TANK
13	925-GALLON DUBOIS "TRACTOR KLEEN" AST (SPSA)
14	925-GALLON DUBOIS "SO-BRITE PLUS" AST (SPSA)
15	300-GALLON ALUMINUM BRIGHTENER/CLEANER TOTE (SPSA)
16	3,000-GALLON BENZACO ODOR-ARMOR ODOR NEUTRALIZER AST *
17	PROPANE CYLINDERS
18	4,000-GALLON HYDRAULIC OIL UST (SPSA)
19	4,000-GALLON LUBE OIL UST (SPSA)
20	2,000-GALLON WASTE OIL UST (SPSA)
21	USED ANTIFREEZE (SPSA) *

Fertilizer/Herbicide Use Location

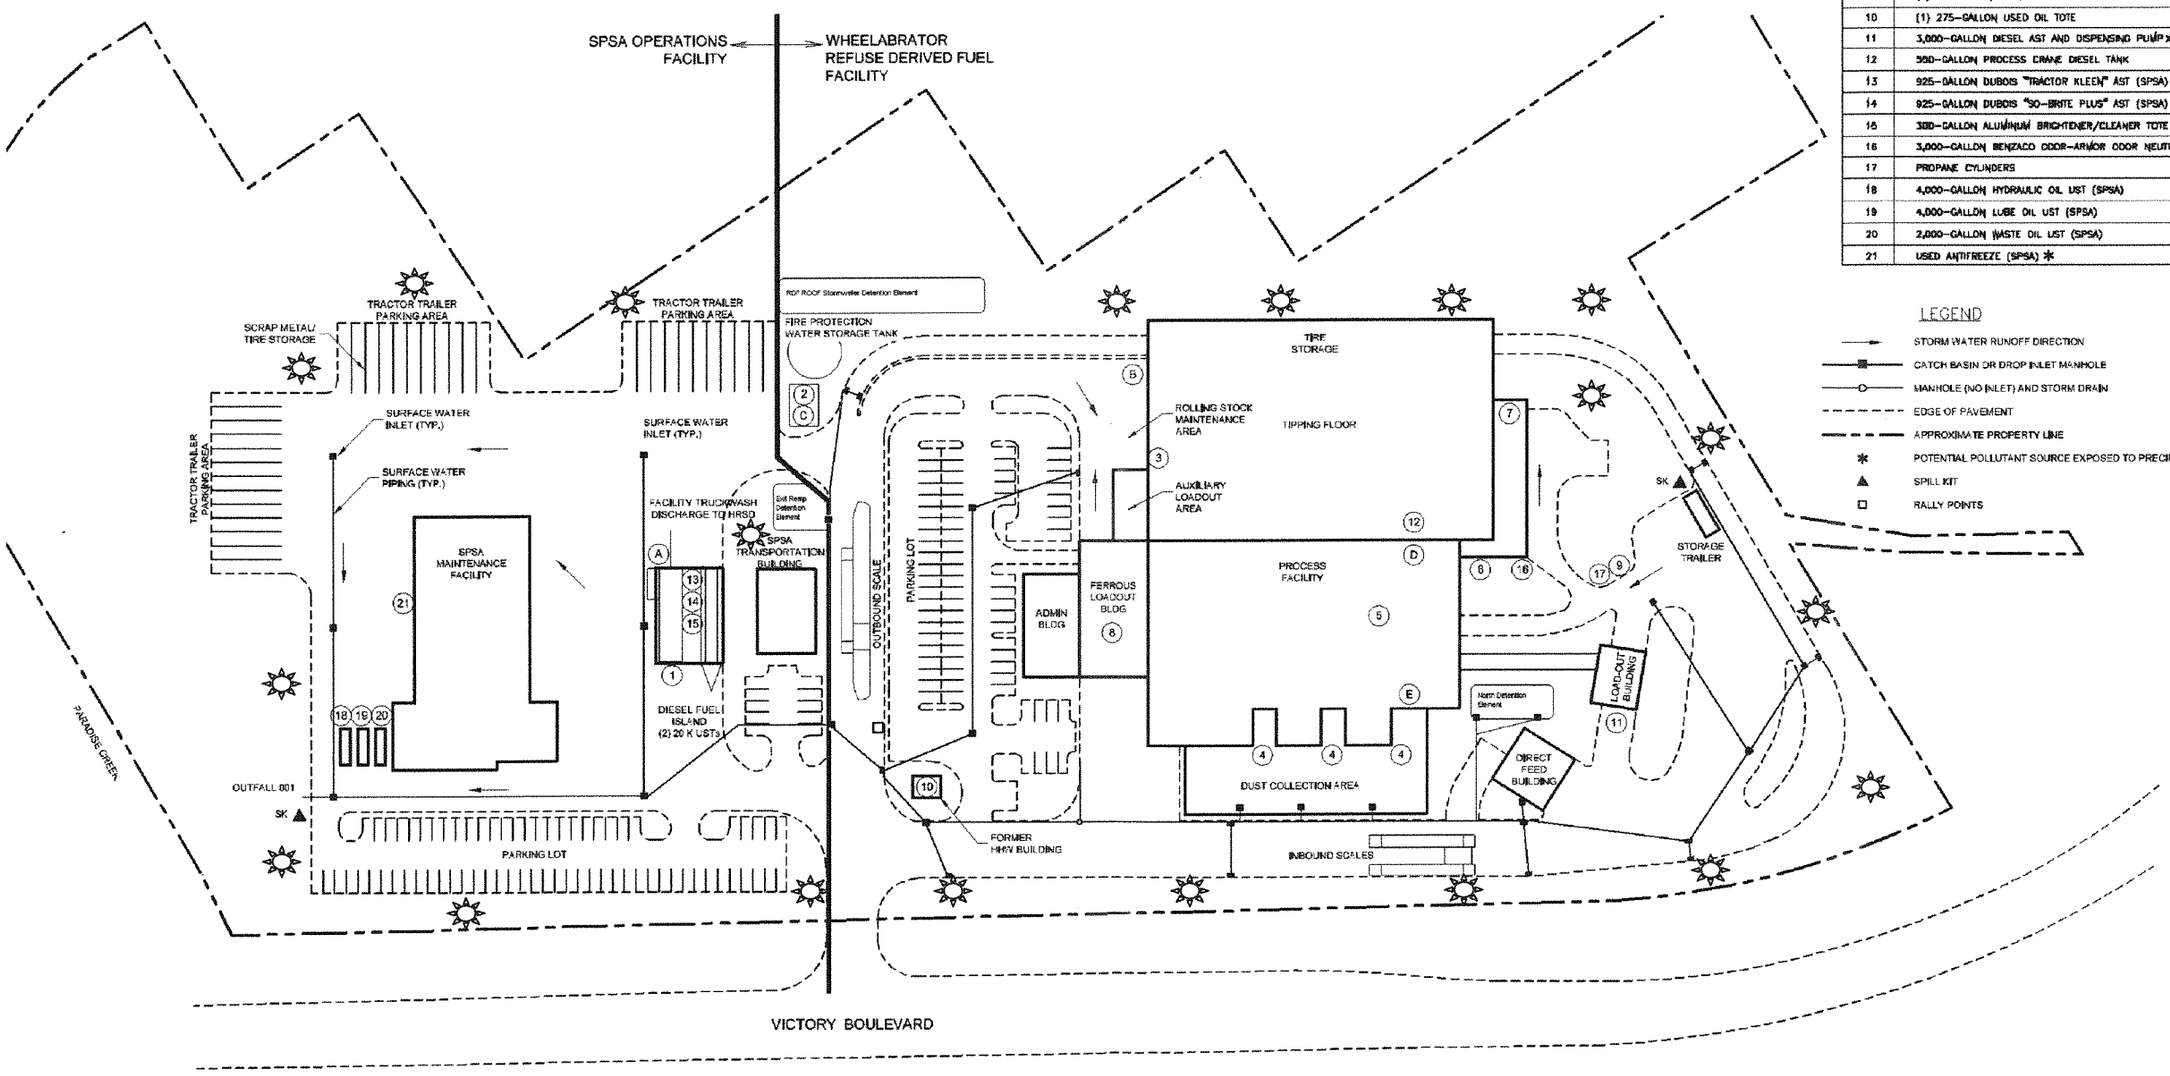

LEGEND

- STORM WATER RUNOFF DIRECTION
- CATCH BASIN OR DROP INLET MANHOLE
- MANHOLE (NO INLET) AND STORM DRAIN
- EDGE OF PAVEMENT
- APPROXIMATE PROPERTY LINE
- * POTENTIAL POLLUTANT SOURCE EXPOSED TO PRECIPITATION
- SPILL KIT
- RALLY POINTS

0 60 120
SCALE IN FEET

NOTE:

1. BASE MAP TAKEN FROM SPSA DRAWING ENTITLED "SURFACE WATER (STORM DRAIN) PIPING". DATED APRIL 14, 2008.
2. TOTAL AREA= 12 ACRES

n AND Caldwell
ROUGH, MASSACHUSETTS

PROJECT MANAGER DATE:
BROWN AND CALDWELL DATE:

LINE IS 2 INCHES AT FULL SIZE (IF NOT 2" - SCALE ACCORDINGLY)	
DATE:	7/26/11
SCALE:	1"=60'
DESIGNED:	E.Z.
DRAWN:	R.J.F.
CHECKED:	E.Z.
APPROVED:	

EXTERNAL REFERENCES

IMAGE REFERENCES
BC_logo_filled_CMYK.jpg
PORTSMOUTH.jpg

REVISIONS

ZONE	REV.	DESCRIPTION	BY	DATE	APP.

SPCC / SWPPP SITE PLAN

2 VICTORY BOULEVARD
PORTSMOUTH, VIRGINIA

PREPARED FOR:
WHEELABRATOR PORTSMOUTH, INC.

FILENAME
SPCC-SWPPP_Site Plan.dwg
BC PROJECT NUMBER
139754
CLIENT PROJECT NUMBER
DRAWING NUMBER
2
SHEET NUMBER
1 OF 1