REFERENCE DRAWINGS:

NOTE: ALL FLOWS IN GPD UNLESS OTHERWISE NOTED.

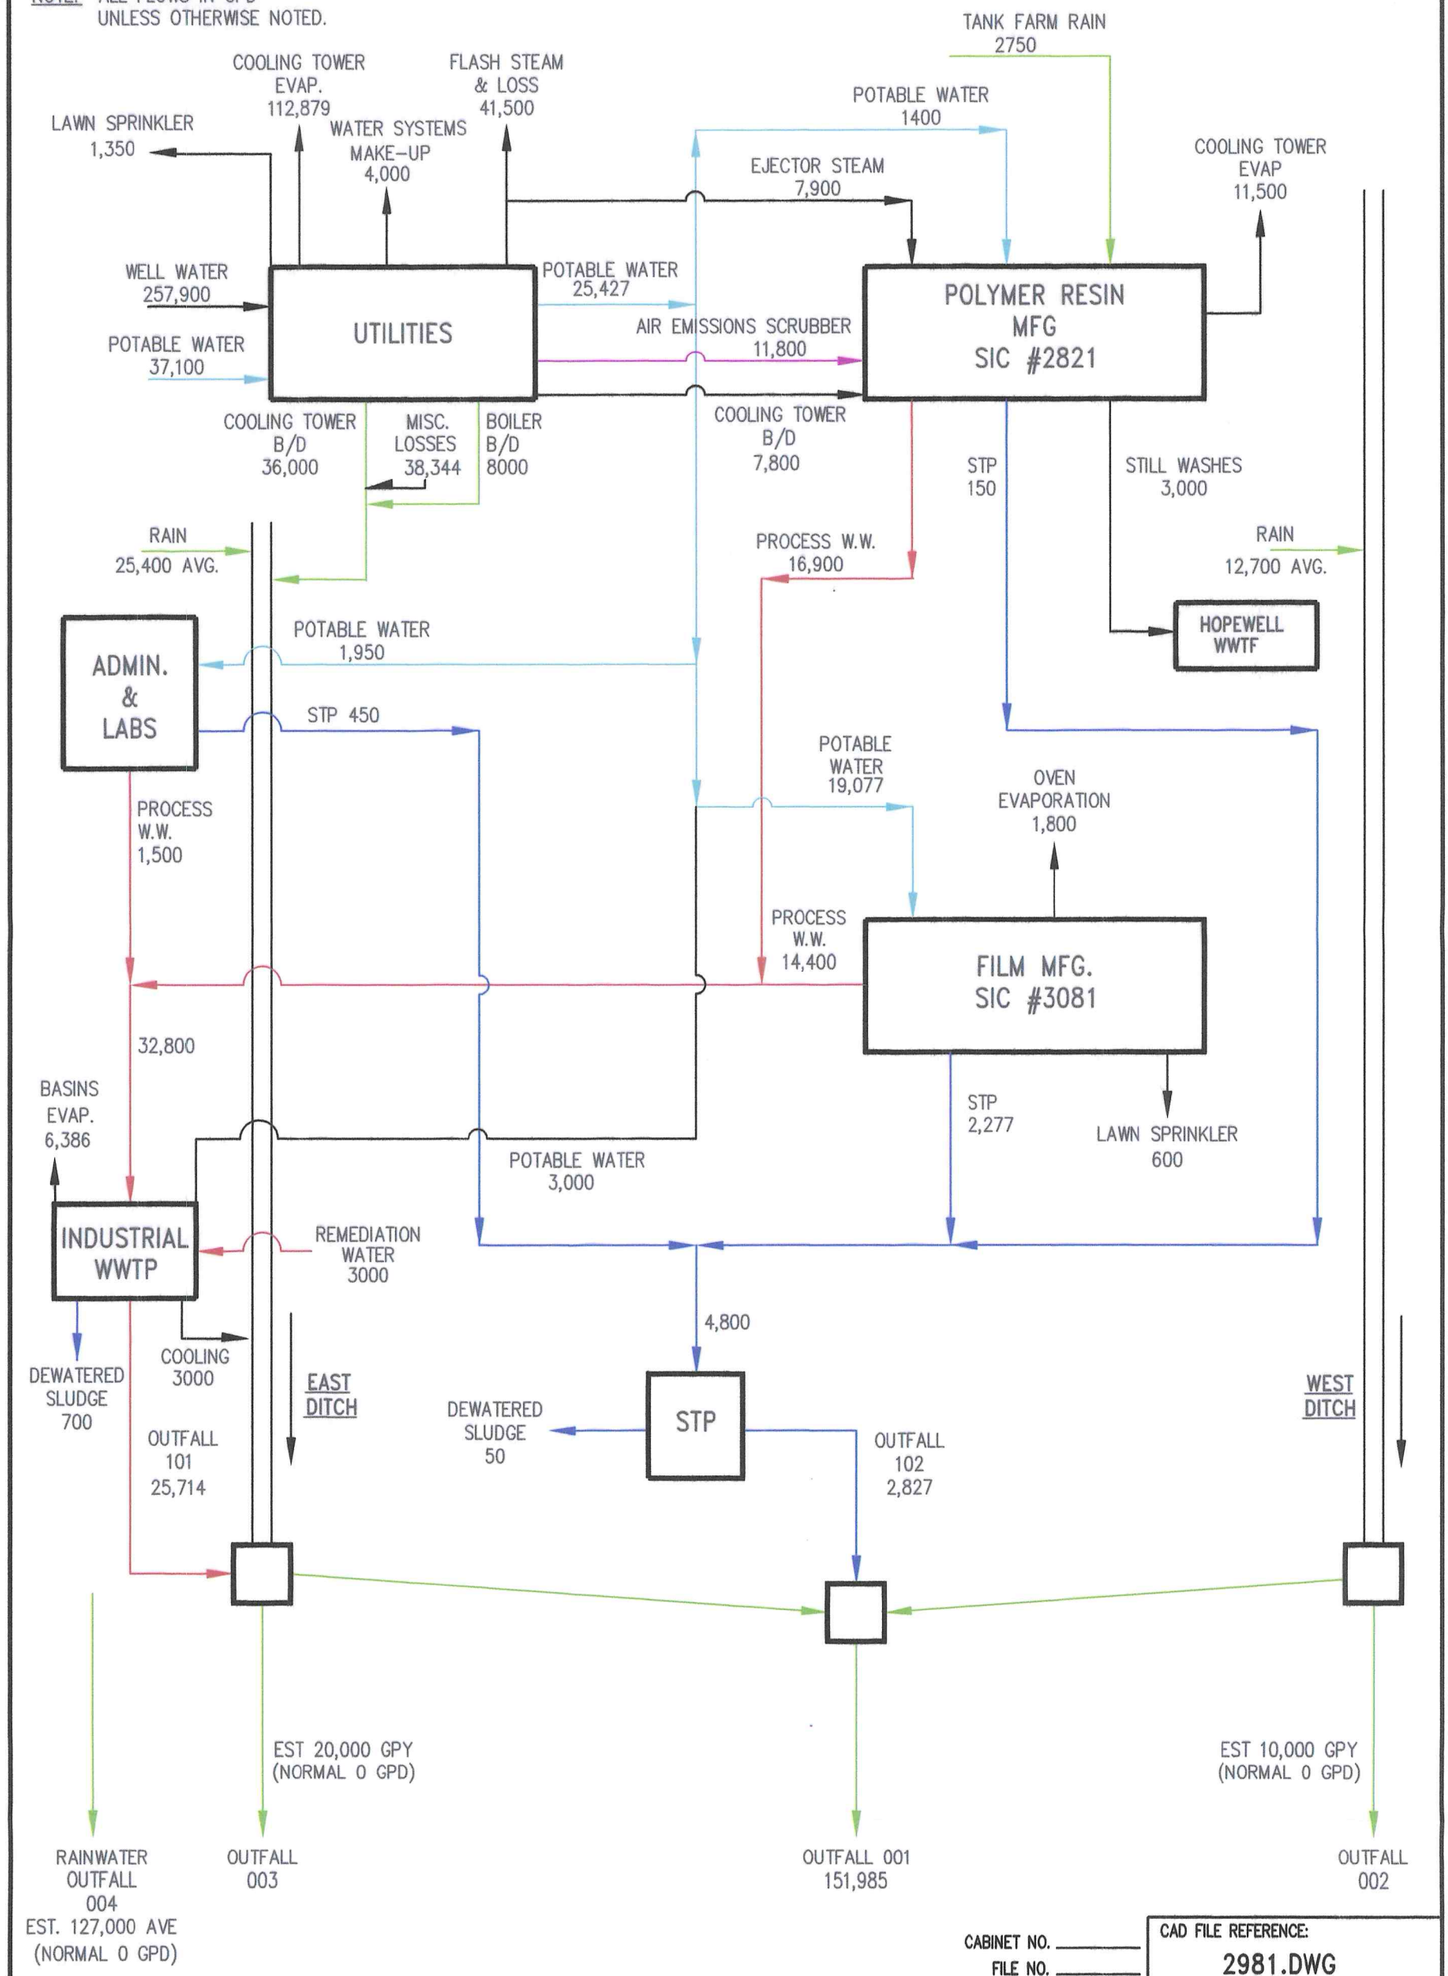

CABINET NO. _____
FILE NO. _____

CAD FILE REFERENCE: 2981.DWG

NO.	DATE	BY	CK.	REVISIONS
1	4-15-11	WK	SH	REVISED FLOWS FOR 9/01/09 – 8/31/10 PERIOD

DWG. SCALE		PLOT SCALE	
NONE		1:1	
DATE	10/29/03	APPROVALS	
DRAWN BY:		DATE	BY
PLANT			
BLDG.NO.			
CHARGE			
PROJECT			

This drawing has been furnished by E.I. du Pont de Nemours and Company. The information and know-how therein may not be used nor the drawing reproduced without the written permission of DuPont. All reproductions in whole or in part, including vendor's shop drawings, shall bear or refer to this stamp.

DU PONT
DU PONT POLYESTER FILMS
HOPEWELL SITE

SITE WATER BALANCE SCHEMATIC

DWG.NO. 2981

REV.	CLASS
1	FD