NORFOLK INTERNATIONAL AIRPORT

NORFOLK, VIRGINIA

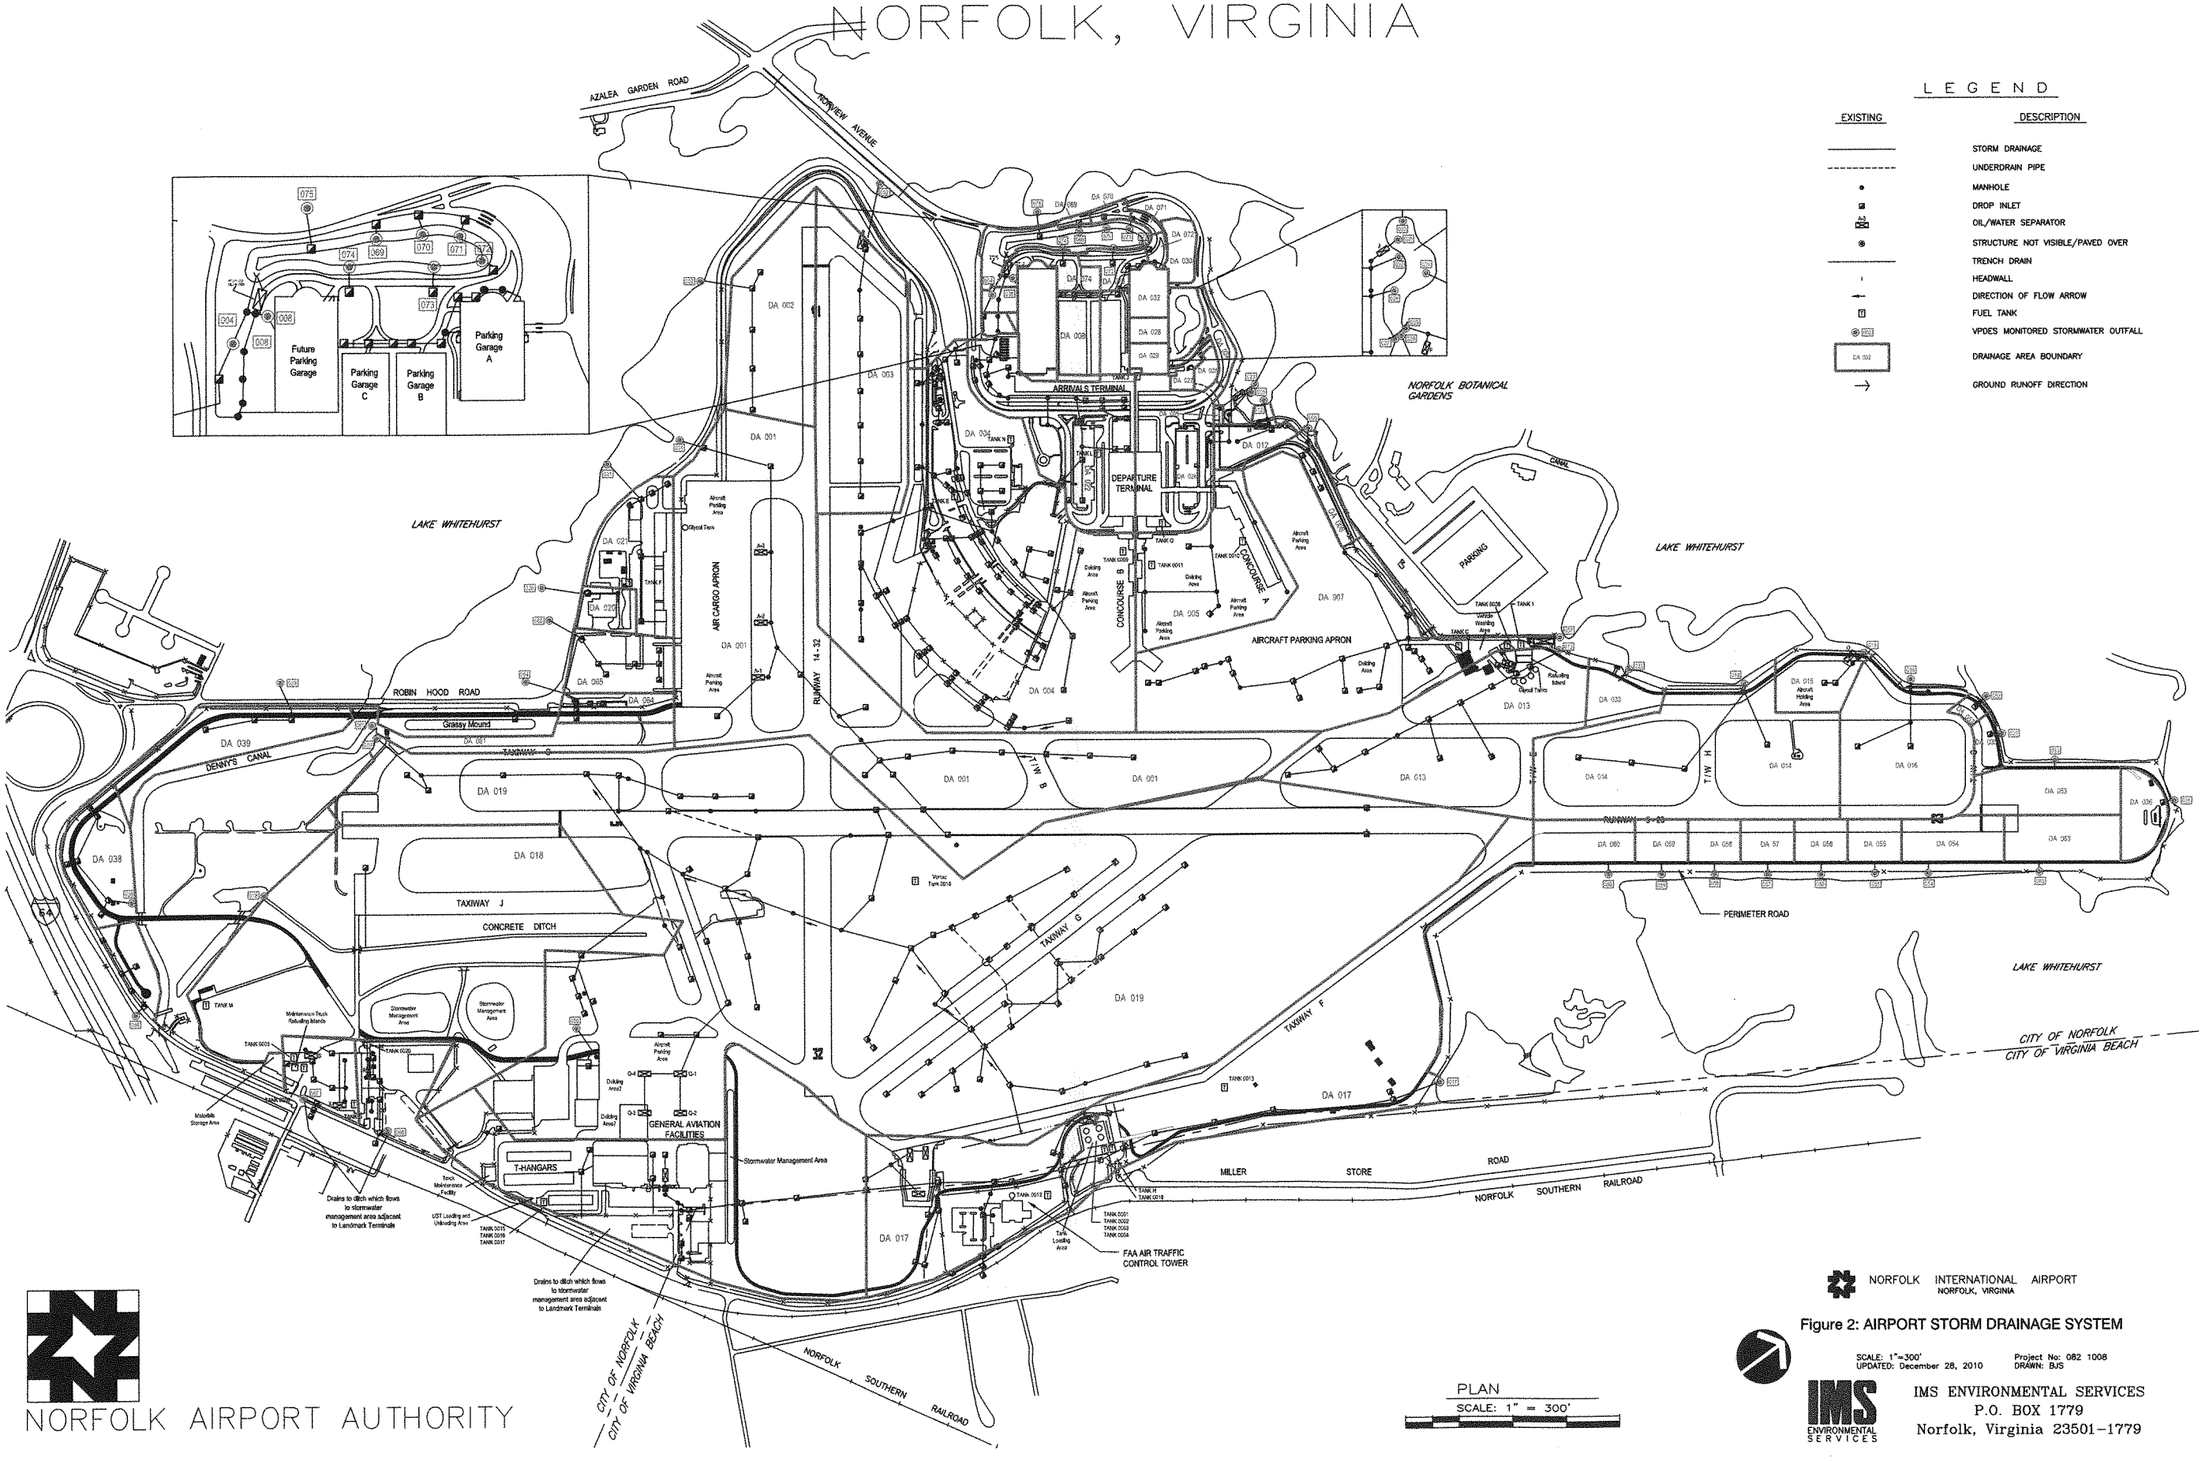

NORFOLK AIRPORT AUTHORITY

NORFOLK INTERNATIONAL AIRPORT
NORFOLK, VIRGINIA

Figure 2: AIRPORT STORM DRAINAGE SYSTEM

SCALE: 1"=300'
UPDATED: December 28, 2010

Project No: 082 1008
DRAWN: BJS

IMS ENVIRONMENTAL SERVICES
P.O. BOX 1779
Norfolk, Virginia 23501-1779