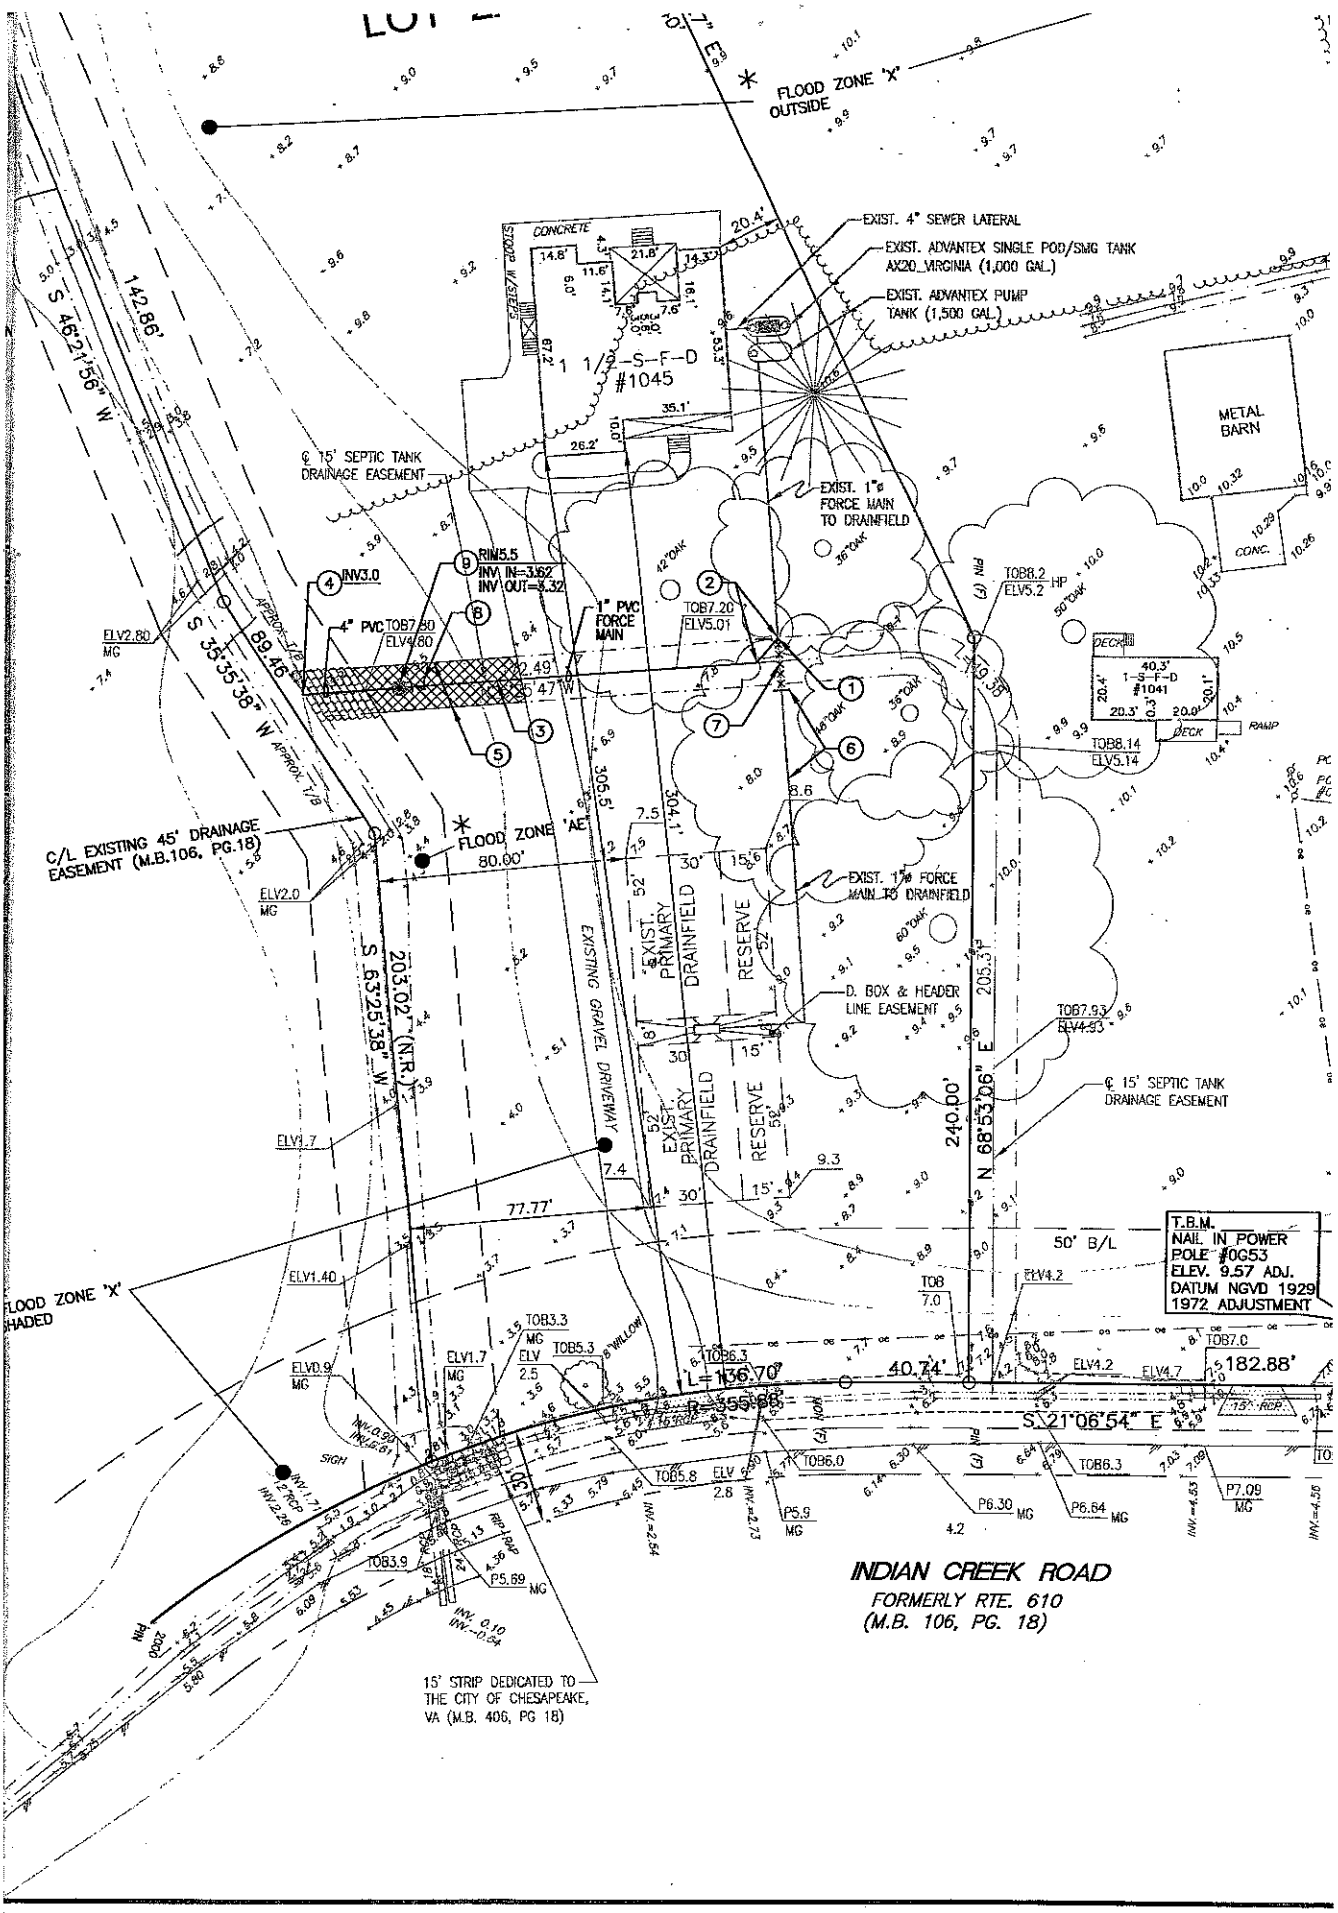
FLOOD ZONE 'X' OUTSIDE
EXIST. 4" SEWER LATERAL
EXIST. ADVANTEX SINGLE POD/SMG TANK AX20_VIRGINIA (1,000 GAL.)
EXIST. ADVANTEX PUMP TANK (1,500 GAL.)
1 1/2-S-F-D #1045
METAL BARN
CONC.
℄ 15' SEPTIC TANK DRAINAGE EASEMENT
EXIST. 1"ø FORCE MAIN TO DRAINFIELD
1" PVC FORCE MAIN
4" PVC
INV3.0
RIM5.5 INV IN=3.62 INV OUT=3.32
S 46°21'56" W 142.86'
S 35°35'38" W 89.46'
C/L EXISTING 45' DRAINAGE EASEMENT (M.B.106, PG.18)
FLOOD ZONE 'AE' 80.00'
EXIST. PRIMARY DRAINFIELD
RESERVE
EXISTING GRAVEL DRIVEWAY
D. BOX & HEADER LINE EASEMENT
S 63°25'38" W 203.02' (N.R.)
N 68°53'06" E 240.00'
77.77'
50' B/L
T.B.M. NAIL IN POWER POLE #0G53 ELEV. 9.57 ADJ. DATUM NGVD 1929 1972 ADJUSTMENT
FLOOD ZONE 'X' SHADED
L=136.70'
R=355.98'
S 21°06'54" E 182.88'
15' STRIP DEDICATED TO THE CITY OF CHESAPEAKE, VA (M.B. 406, PG 18)
INDIAN CREEK ROAD
FORMERLY RTE. 610
(M.B. 106, PG. 18)